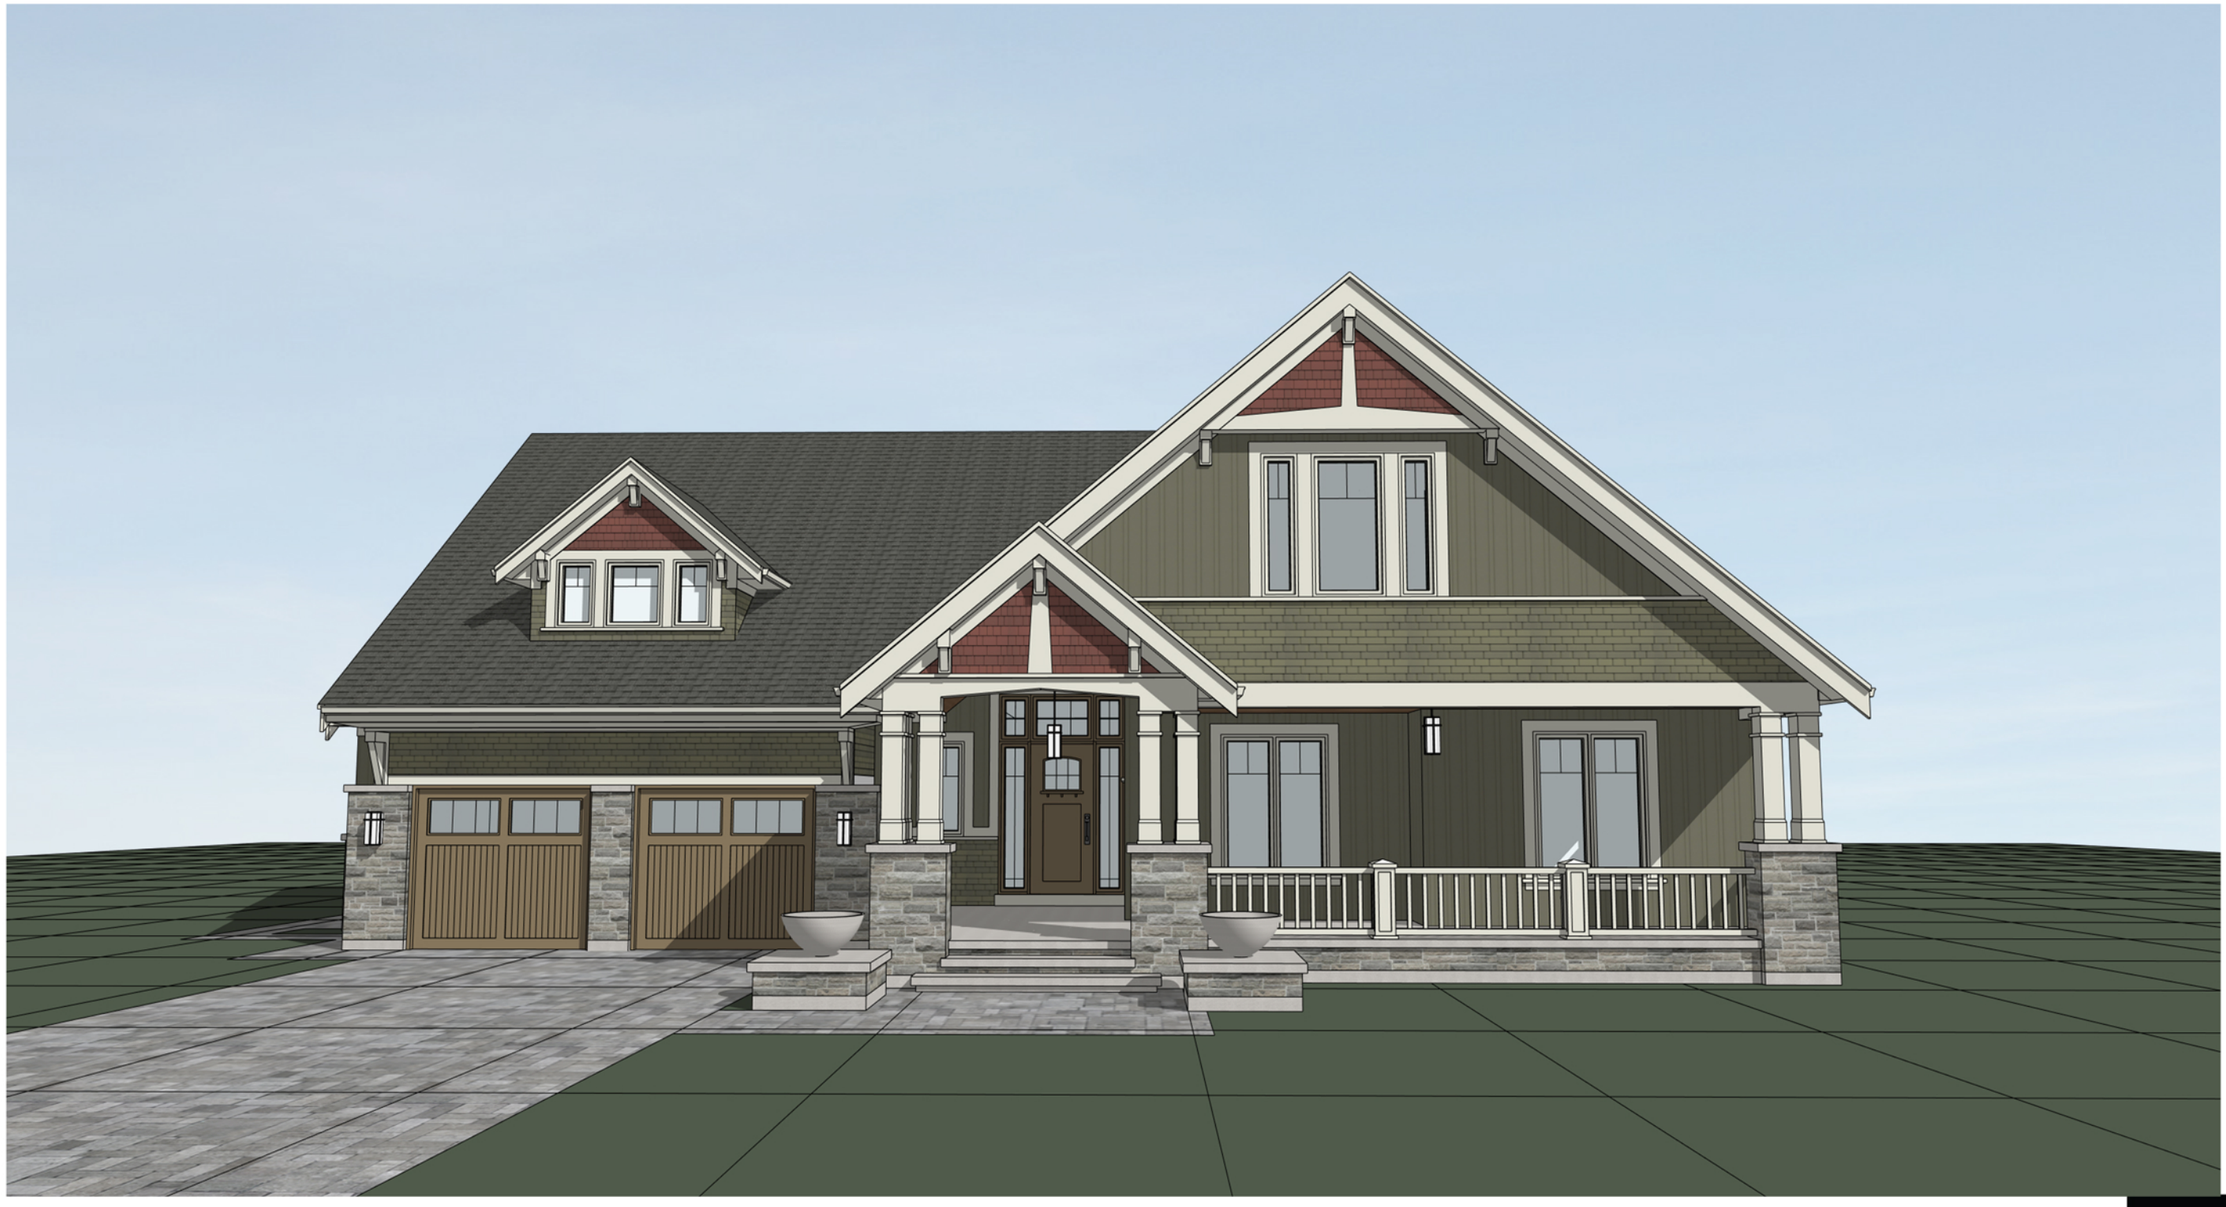


Front Elevation - 3D Render

The Hay-McCutcheon Home


342 William Street, Niagara On The Lake, ON

Proj #: 2187 REV: DD

SCALE: NTS
JULY 13, 2026

David Small Designs
Architecture + Interior Design

www.davidsmalldesigns.com PH 905.271.9100

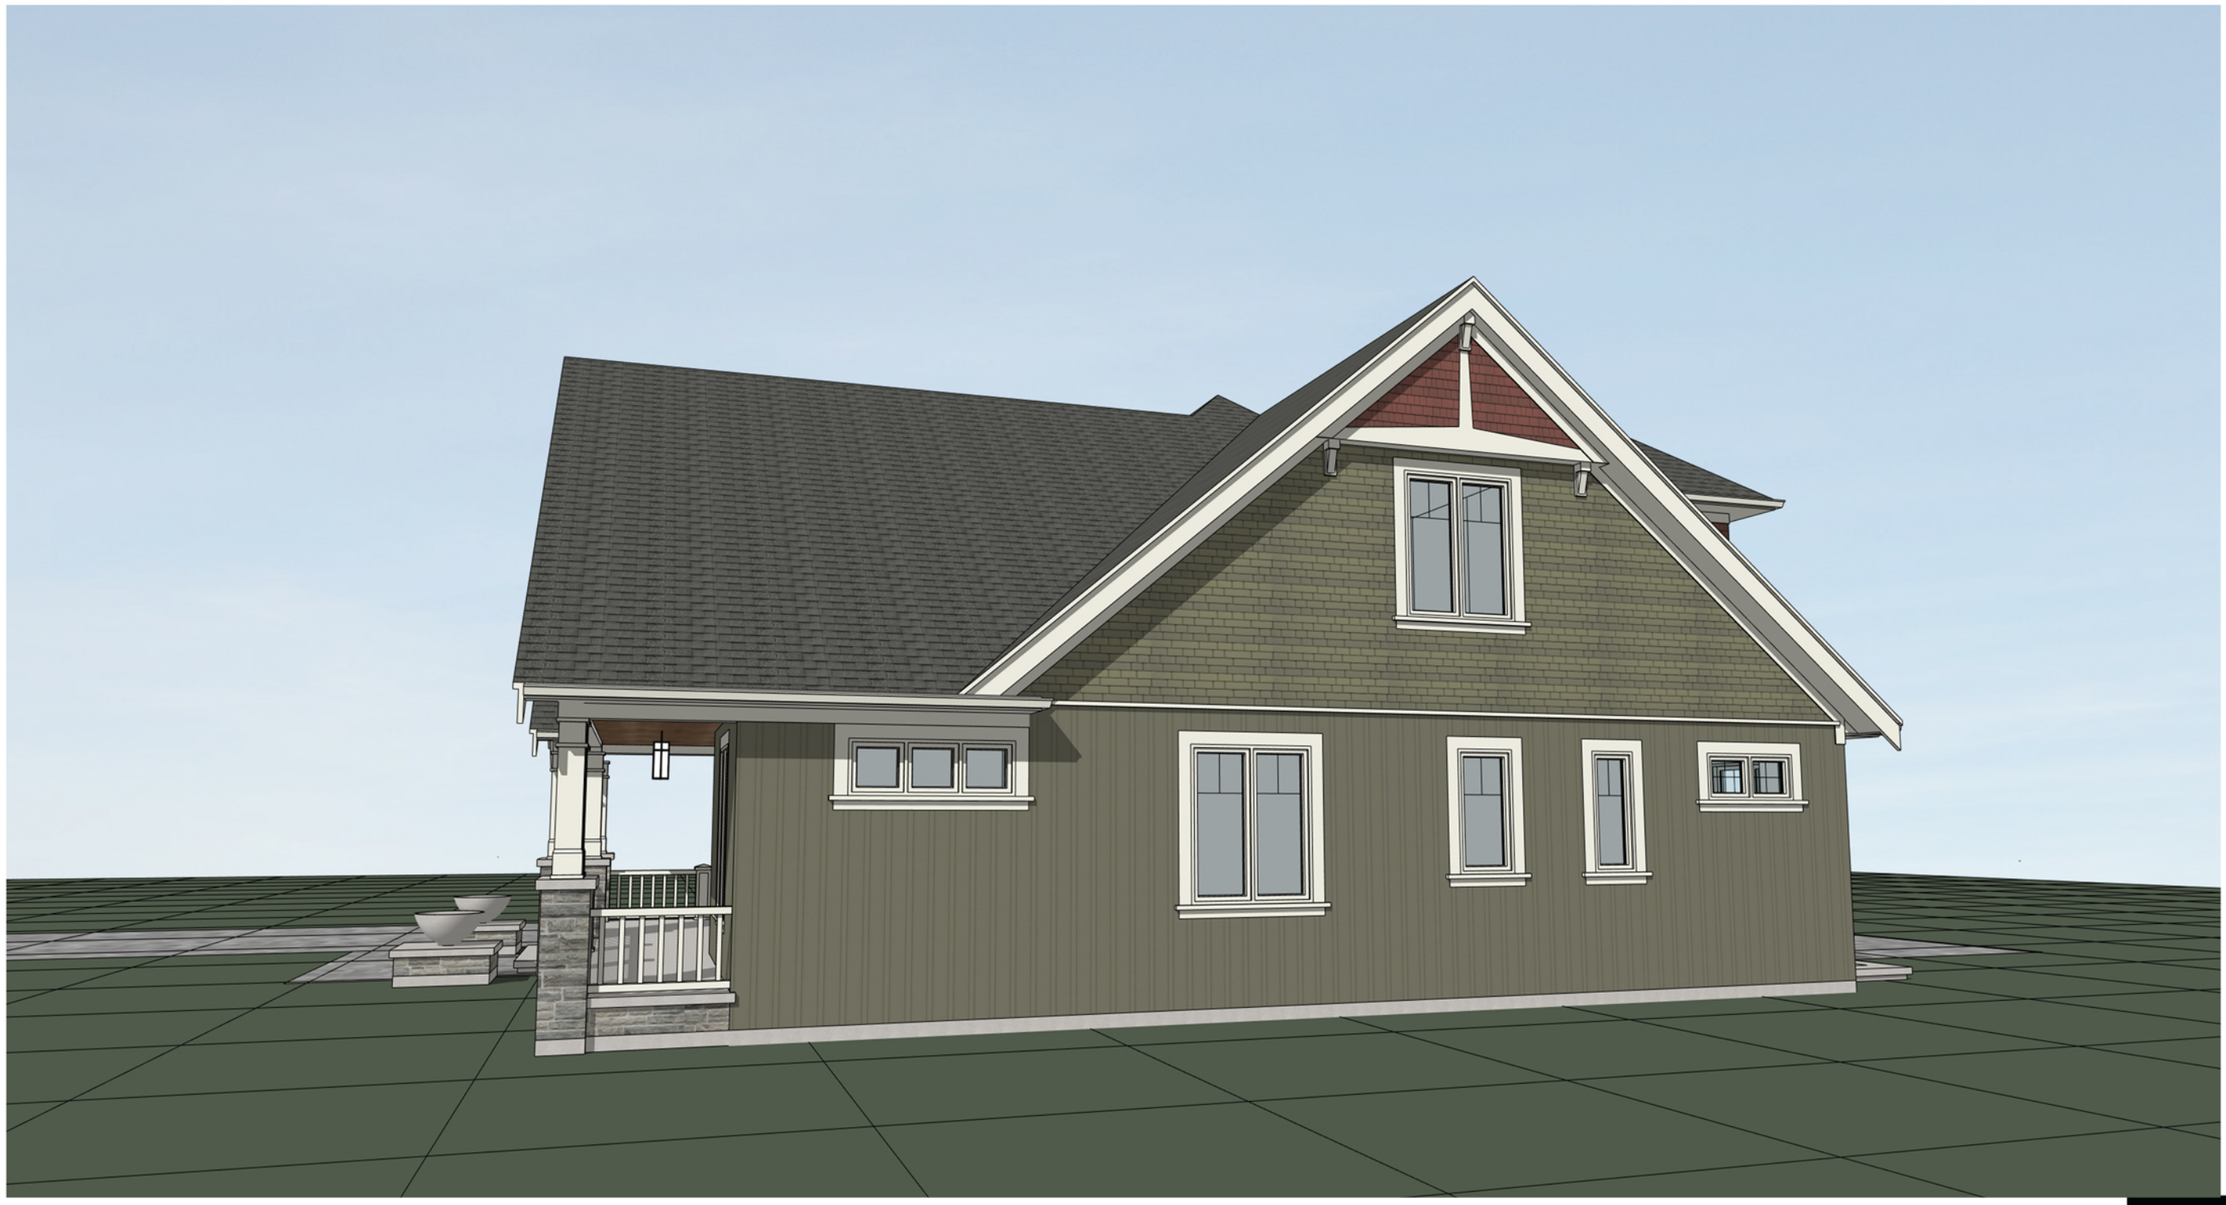

Right Elevation - 3D Render

The Hay-McCutcheon Home


342 William Street, Niagara On The Lake, ON

Proj #: 2187 REV: DD

SCALE: NTS
JULY 13, 2026

David Small Designs
Architecture + Interior Design

www.davidsmalldesigns.com PH 905.271.9100

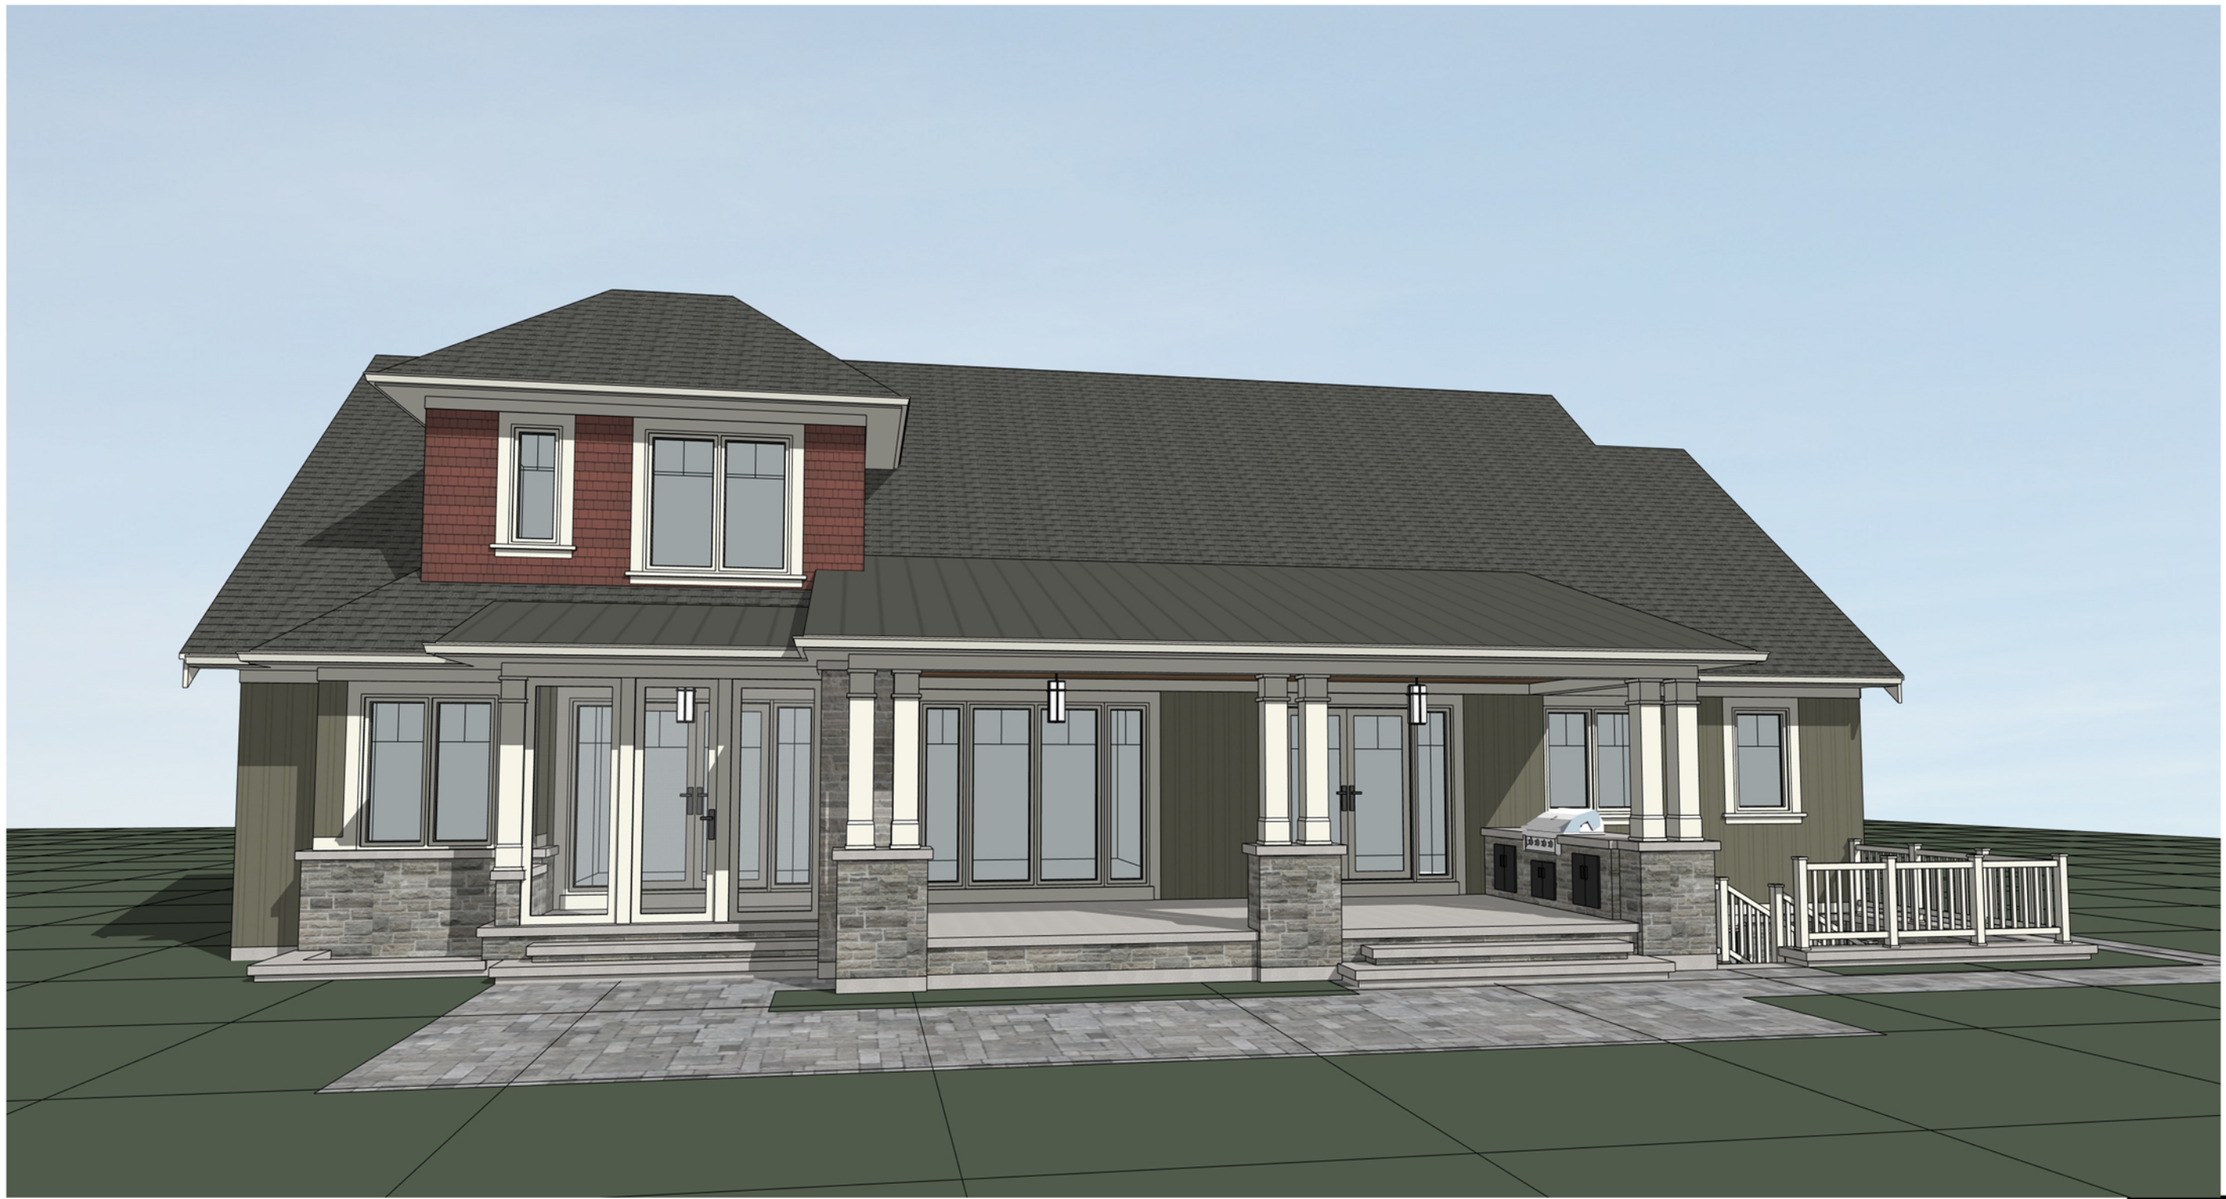

Rear Elevation - 3D Render

The Hay-McCutcheon Home

342 William Street, Niagara On The Lake, ON

Proj #: 2187 REV: DD

SCALE: NTS
JULY 13, 2026

David Small Designs
Architecture + Interior Design

www.davidsmalldesigns.com PH 905.271.9100



Left Elevation - 3D Render

The Hay-McCutcheon Home

342 William Street, Niagara On The Lake, ON

Proj #: 2187 REV: DD

SCALE: NTS
JULY 13, 2026

David Small Designs
Architecture + Interior Design

www.davidsmalldesigns.com PH 905.271.9100