



SITE CROSS-SECTION EAST - WEST

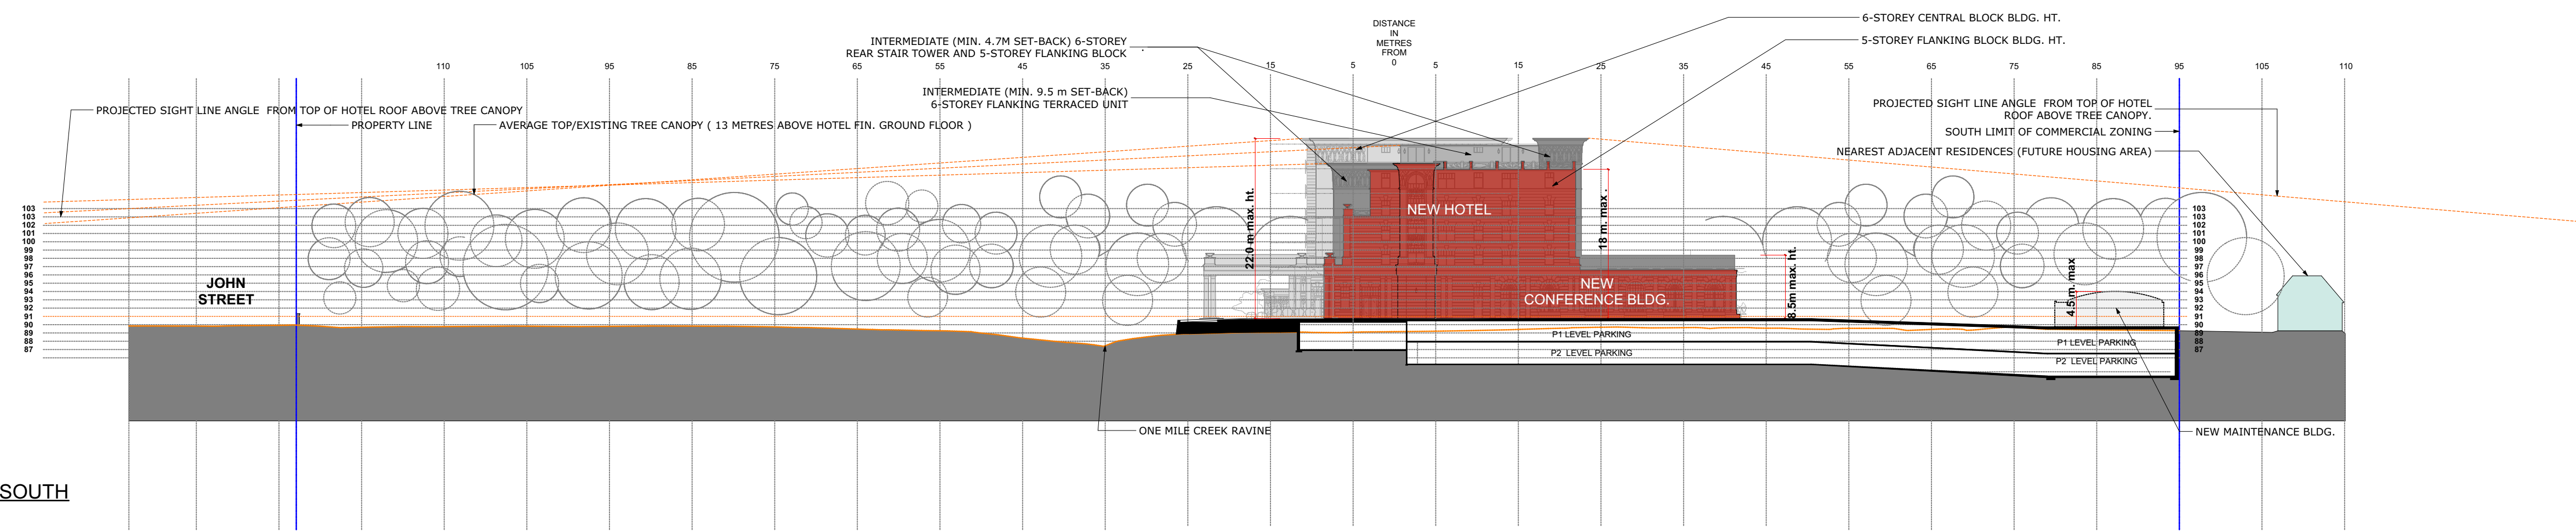

SITE CROSS-SECTION NORTH - SOUTH

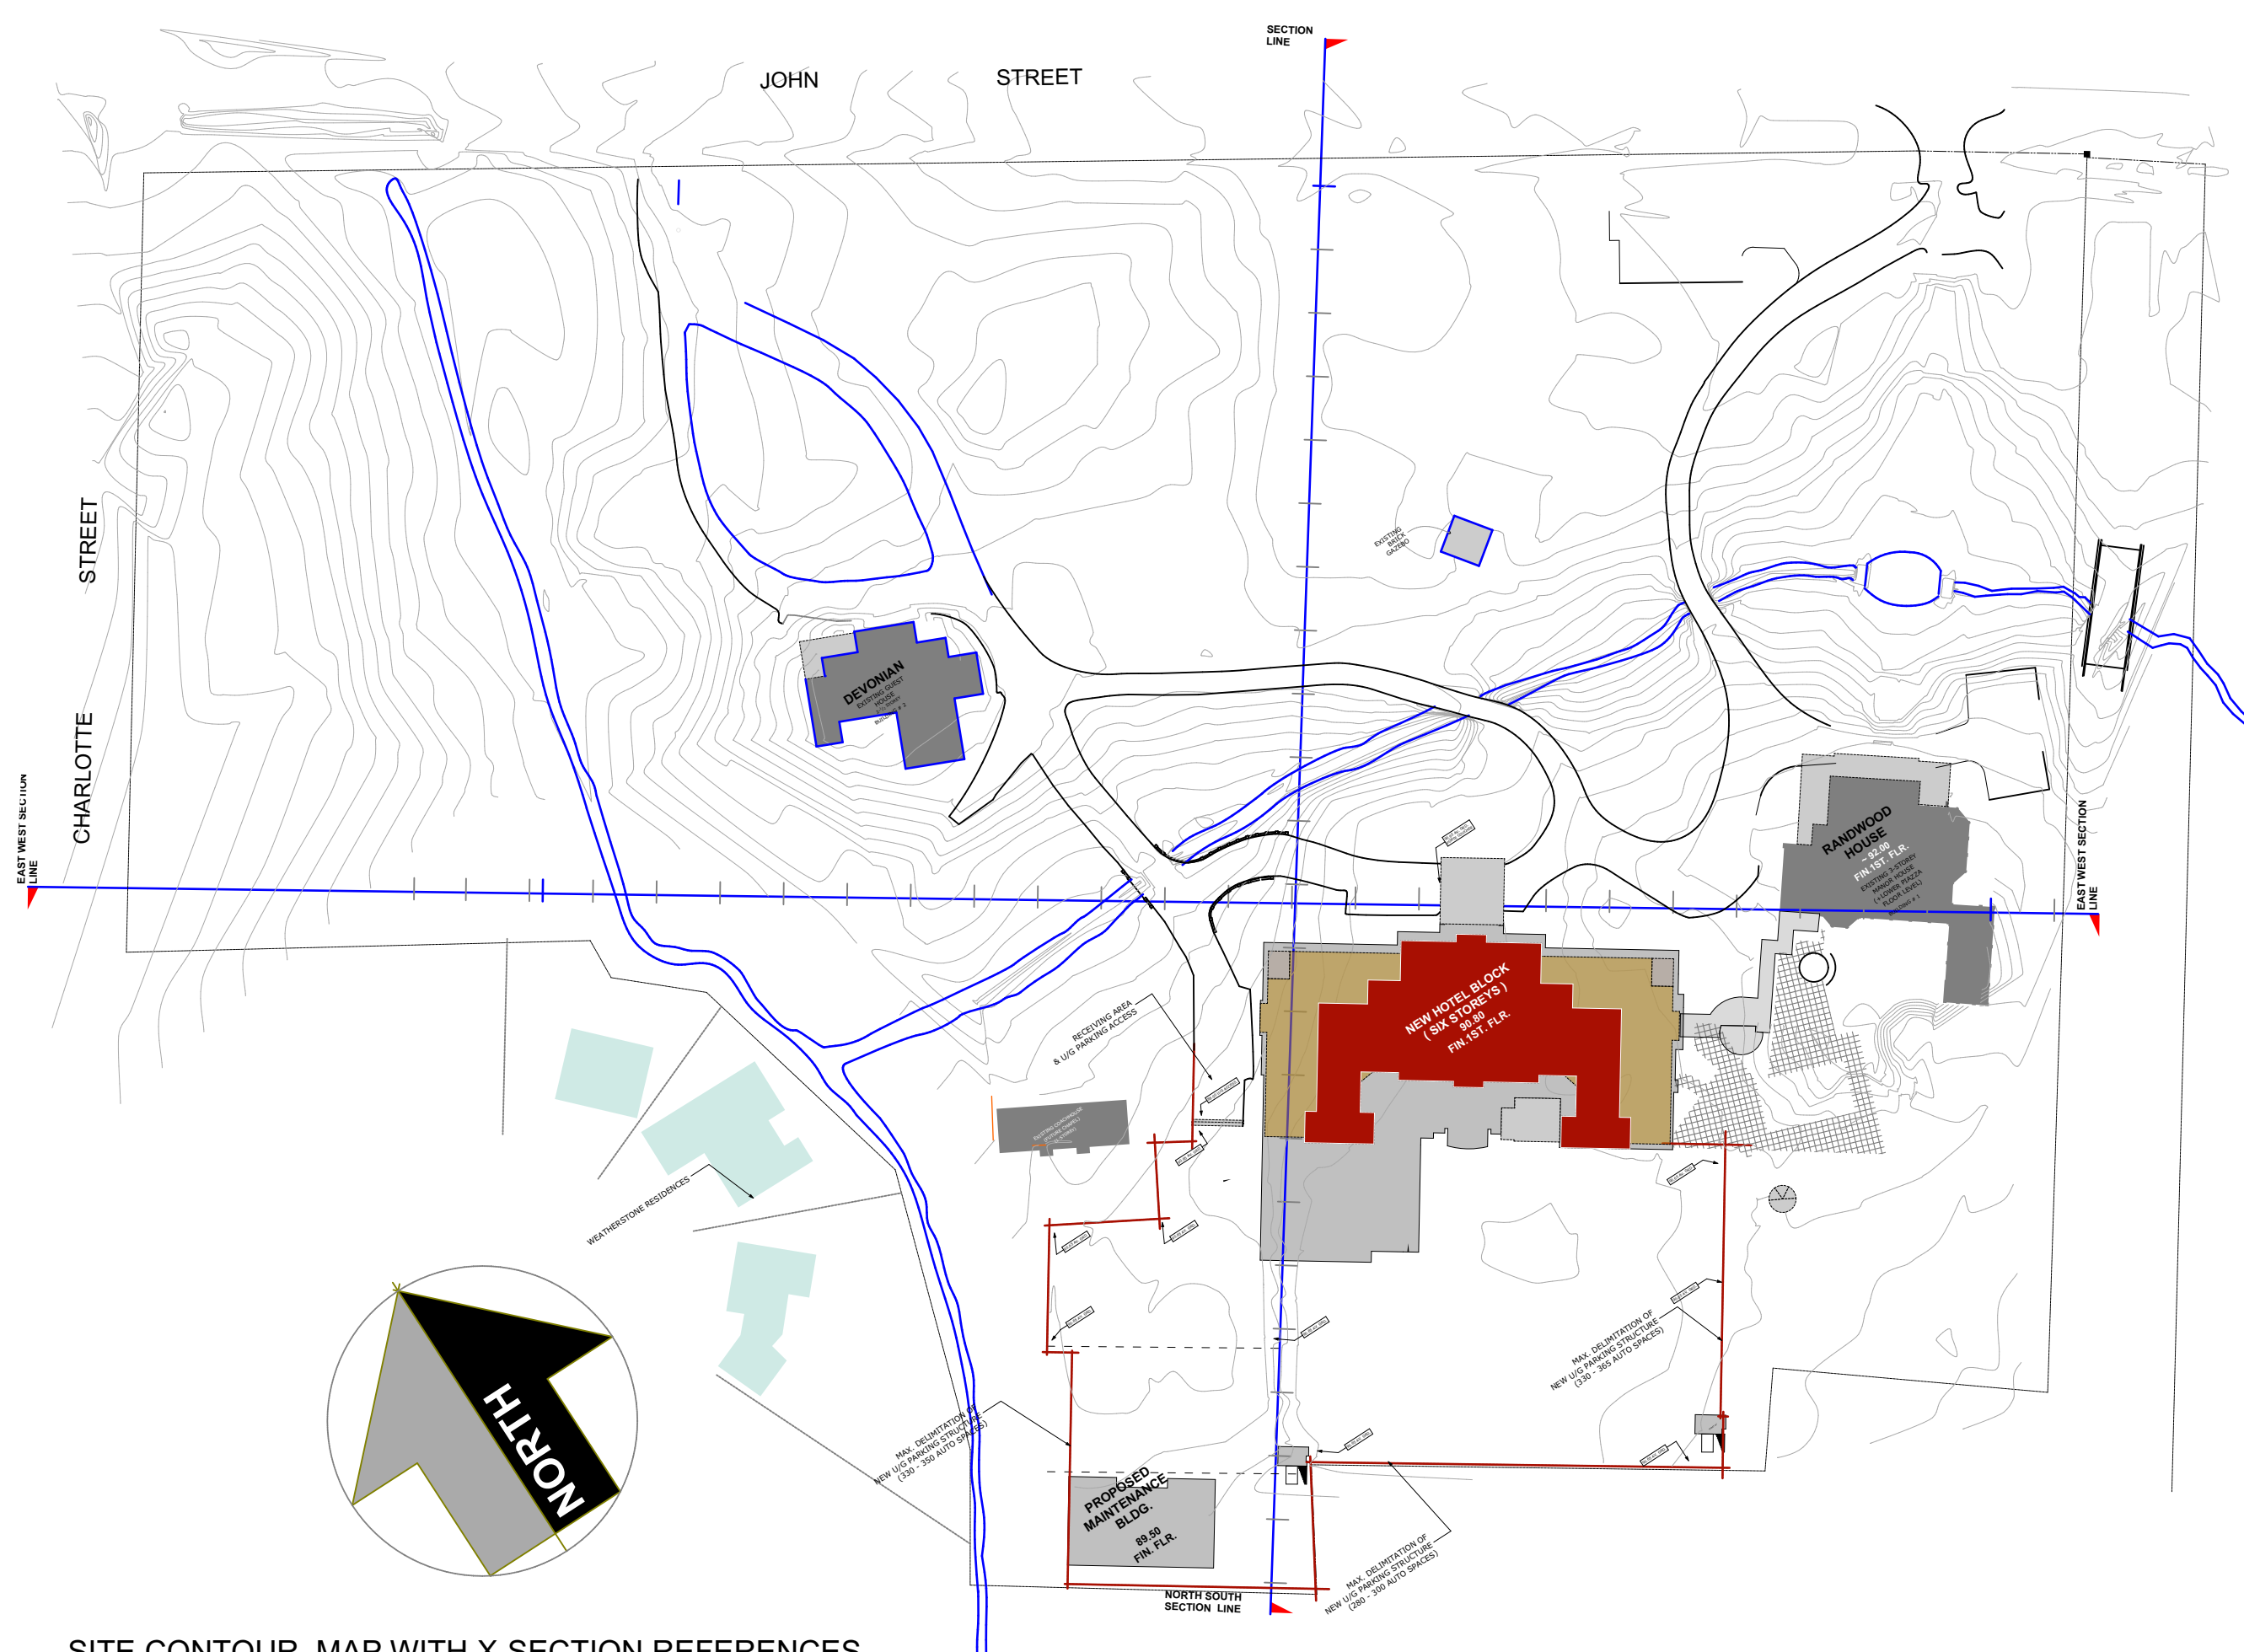

SITE CONTOUR MAP WITH X-SECTION REFERENCES
SCALE: 1:1000



VIEW OF TREE CANOPY FROM 'COMMONS' (JOHN STREET)

NOTICE:
THE INFORMATION PROVIDED ON THE
DRAWING IS CONFIDENTIAL AND FOR
SOLE USE OF PRE-CONSULTATION
GUIDANCE.
THE DOCUMENT SHALL NOT BE
DISTRIBUTED TO OTHER PARTIES, PUBLIC
OR OTHERWISE WITHOUT THE LAND
OWNER'S CONSENT

RE-SUBMISSION W/ REVISED BLDG. 30 MAY 18 RM
SUBMISSION FOR ZONING AMENDMT. 13 OCT 17 RM
SECTION per 27 unit model 24 SEPT 17 RM

Issue	Issued for	Date	Init.
Seal			

Do not scale drawings. Report any discrepancies to Quartek Group Inc. before proceeding.
Drawings must be sealed by the Architect and / or Engineer prior to the use for any building permit applications and / or government approval. Seals must be signed by the Architect and / or Engineer before drawings are used for any construction.
All construction to be in accordance with the current Ontario Building Code and all applicable Ontario regulations.
All drawings and related documents remain the property of Quartek Group Inc. all drawings are protected under copyright and under contract.

Quartek
Architects • Planners
Engineers • Project Managers
T: 905.984.8476
89 - 91 St. Paul Street, Suite 100,
St. Catharines, ON, L2R 3M3
www.quartekgroup.com



TWO SISTERS
Vineyards

Project Title
**Randwood
Resort**

SOLMAR Developments

Drawing Title
**SITE CROSS-SECTIONS
with Sight Lines**

CONTOUR SITE MAP

Drawn by
RM

Designed by
RM

Scale
1:500 U/O NOTED

Job Number
16332

Issue

Drawing Number
P1-3