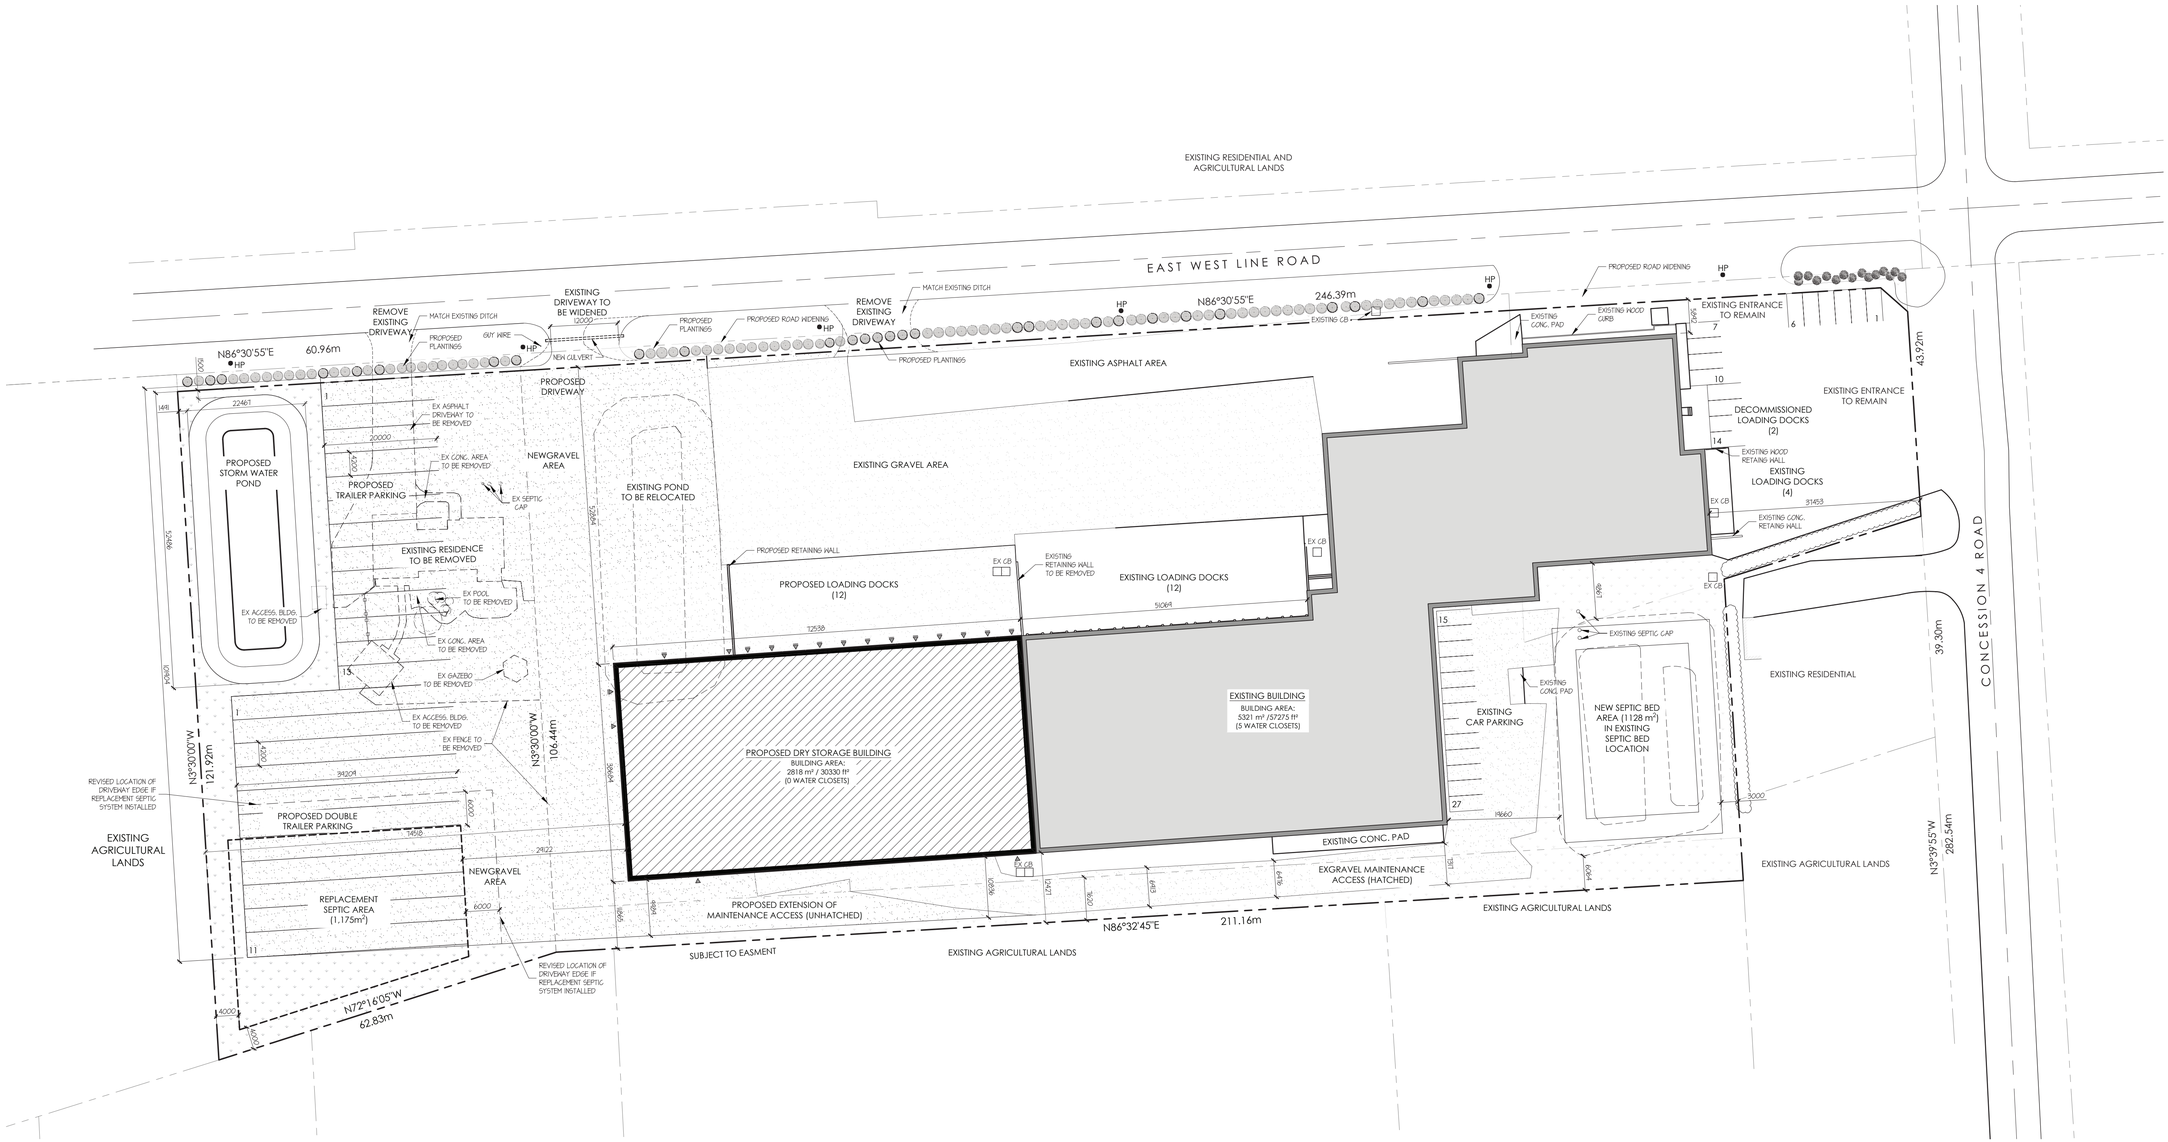

Site Plan
SCALE: 1:500

All drawings and the information contained therein are the sole property of the Architect and are not to be altered, reproduced, or reconstituted in any way without the express permission of the Architect.
Any discrepancies or inconsistencies contained within the drawings are to be reported to the Architect prior to the commencement of any construction of related work. The contractor is responsible to field verify all dimensions.
Drawings are to be used for construction only when noted as for construction in the Revisions box on each sheet and only if signed and sealed by the Architect.
Drawings are not to be scaled.

SEAL:

ONTARIO ASSOCIATION OF ARCHITECTS
JASON BROUWER
LICENCE
7425

brouwer architecture

PROJECT NAME:
VINELAND GROWERS ADDITION - VIRGIL
795 E & West Line,
Niagara-on-the-Lake, ON L0S 1J0

REVISION:

#	REVISION	DATE	BY
1	Zoning By-law Amendment	12/11/24	J.B.
2.	Zoning By-Law Amendment	05-03-25	J.B.

DRAWING TITLE:
Site Plan

DRAWN: M.M.
CHECKED: J.B.
PROJECT: 2421
DATE: Mar-25
DRAWING: A1-1
REVISION: 2