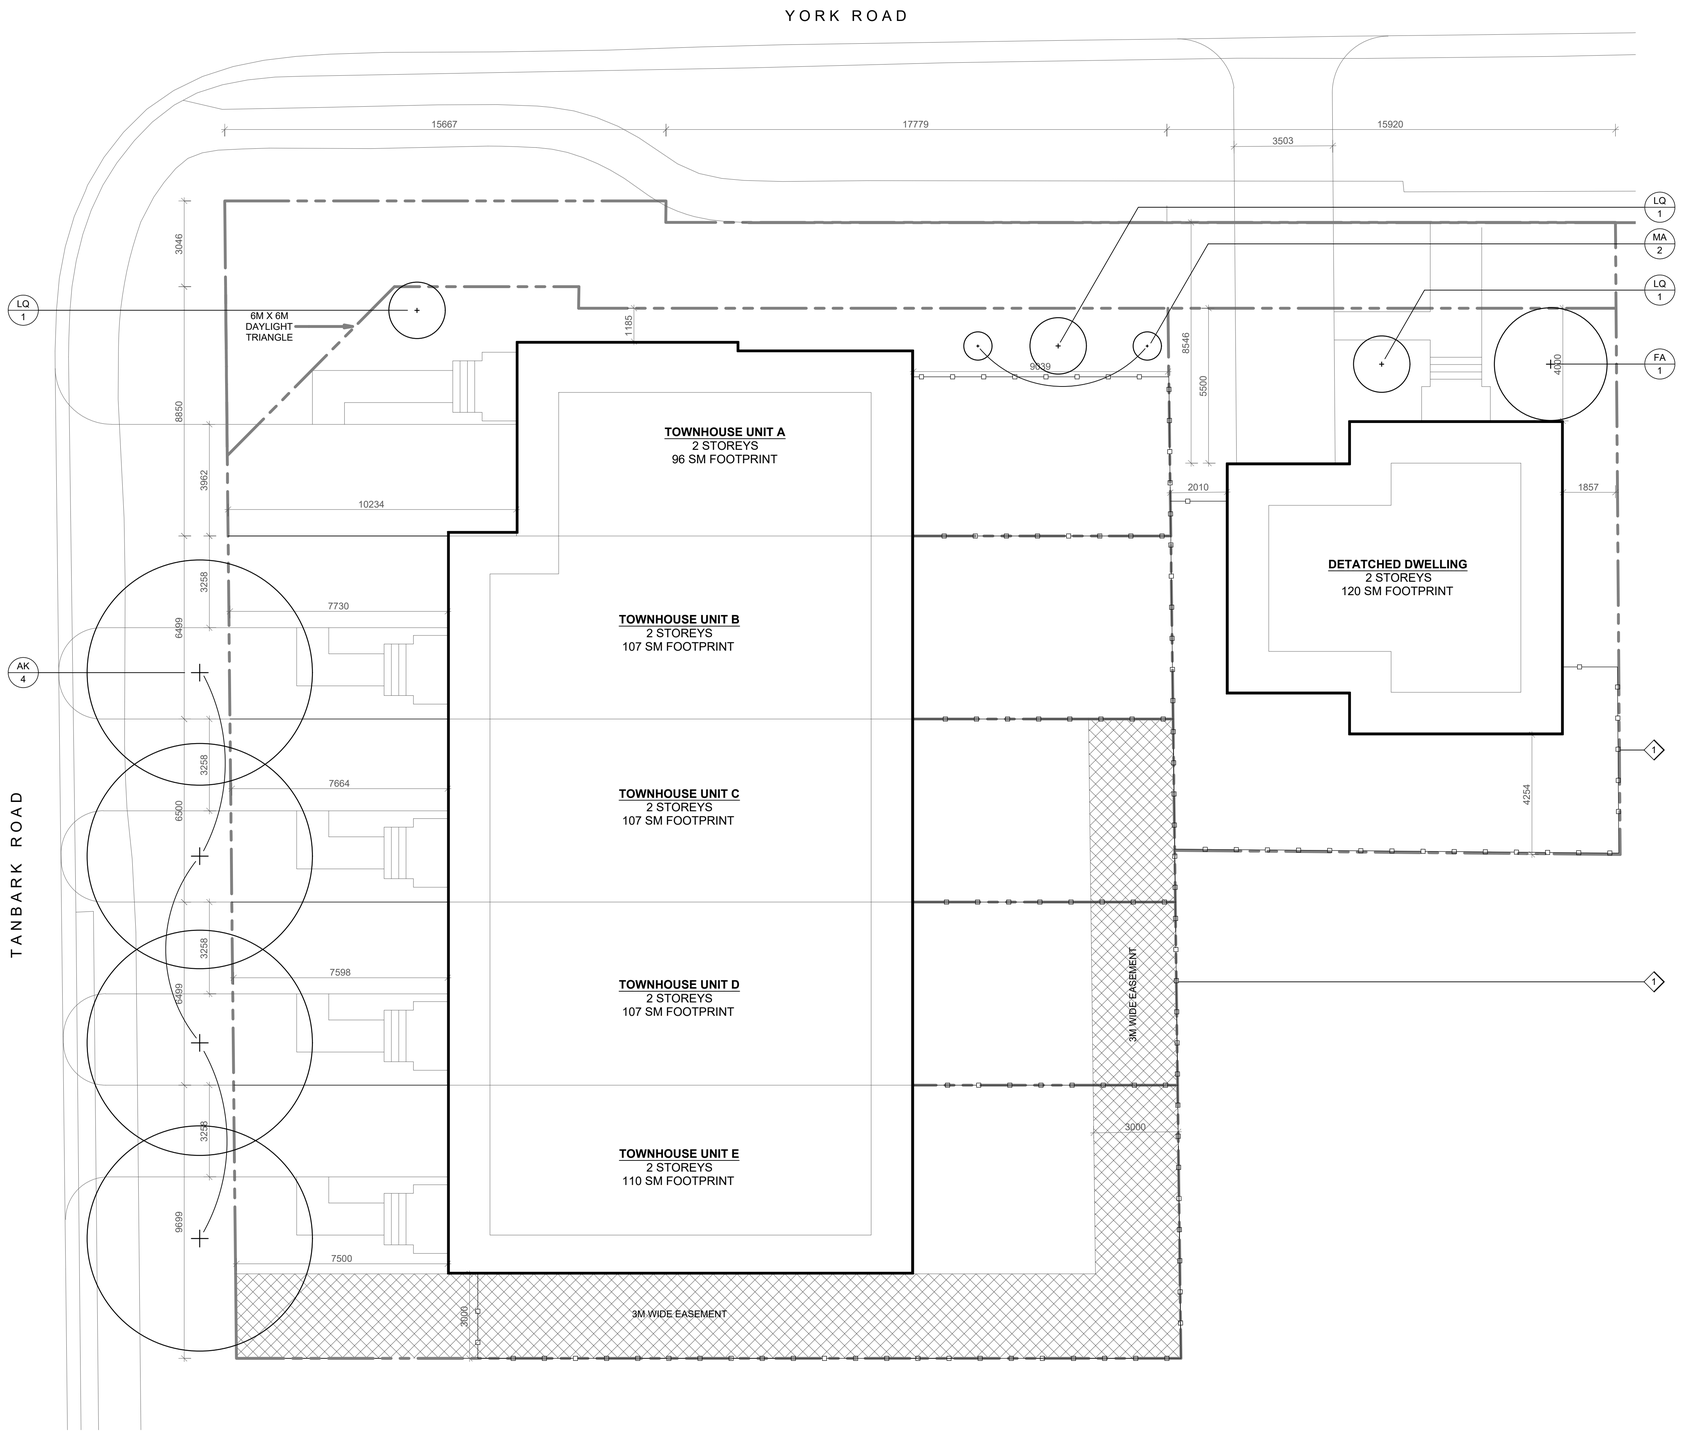

Key Map

Plant Material List

Key	Botanical Name	Common Name	Size	#
AK	Acer rubrum 'Karpick'	'Karpick' Red Maple	50 mm, W.B.	4
FA	Fagus s. 'Purple Fountain'	'Purple Fountain' Beech	60 mm, W.B.	1
LQ	Liquidambar s. 'Slender Silhouette'	'Slender Silhouette' Sweetgum	45 mm, W.B.	3
MA	Malus baccata 'Columnaris'	'Columnar' Siberian Crabapple	60 mm, W.B.	2

Landscape Notes

1 1.8m high Board-on-Board Fence

issue	issued for	date	init.
A	ZBA	27 JUN 2025	RM

seal

Do not scale drawings. Report any discrepancies to Quartek Group Inc. before proceeding.

Drawings must be sealed by the Architect and / or Engineer prior to the use for any building permit applications and / or government approval. Seals must be signed by the Architect and / or Engineer before drawings are used for any construction.

All construction to be in accordance with the current Ontario Building Code and all applicable Ontario regulations.

All drawings and related documents remain the property of Quartek Group Inc., all drawings are protected under copyright and under contract.

Quartek

Architects • Planners
Engineers • Project Managers

T 905 984 8676
89 - 91 St. Paul Street, Suite 100,
St. Catharines, ON, L2R 3M3
www.quartekgroup.com

project title

YORK ROAD RESIDENTIAL INFILL

1317 YORK RD, NIAGARA-ON-THE-LAKE, LOS 1P0

drawing title

Concept Landscape

drawn by	designed by
RM	J.A. Morley
scale	date
1 : 100	14 May 2025
job number	issue
24086	A

drawing number

LP1

24"x36" Metric - Meters

P:\2024 Projects\24086 1317 York Rd NOT\Drawings\Landscape\24086-LP1.dwg drawing tab: 24086-LP1

plotted by: rmelbye on Jun 27, 2025 - 10:56am