24 X 36" Metric - Metric

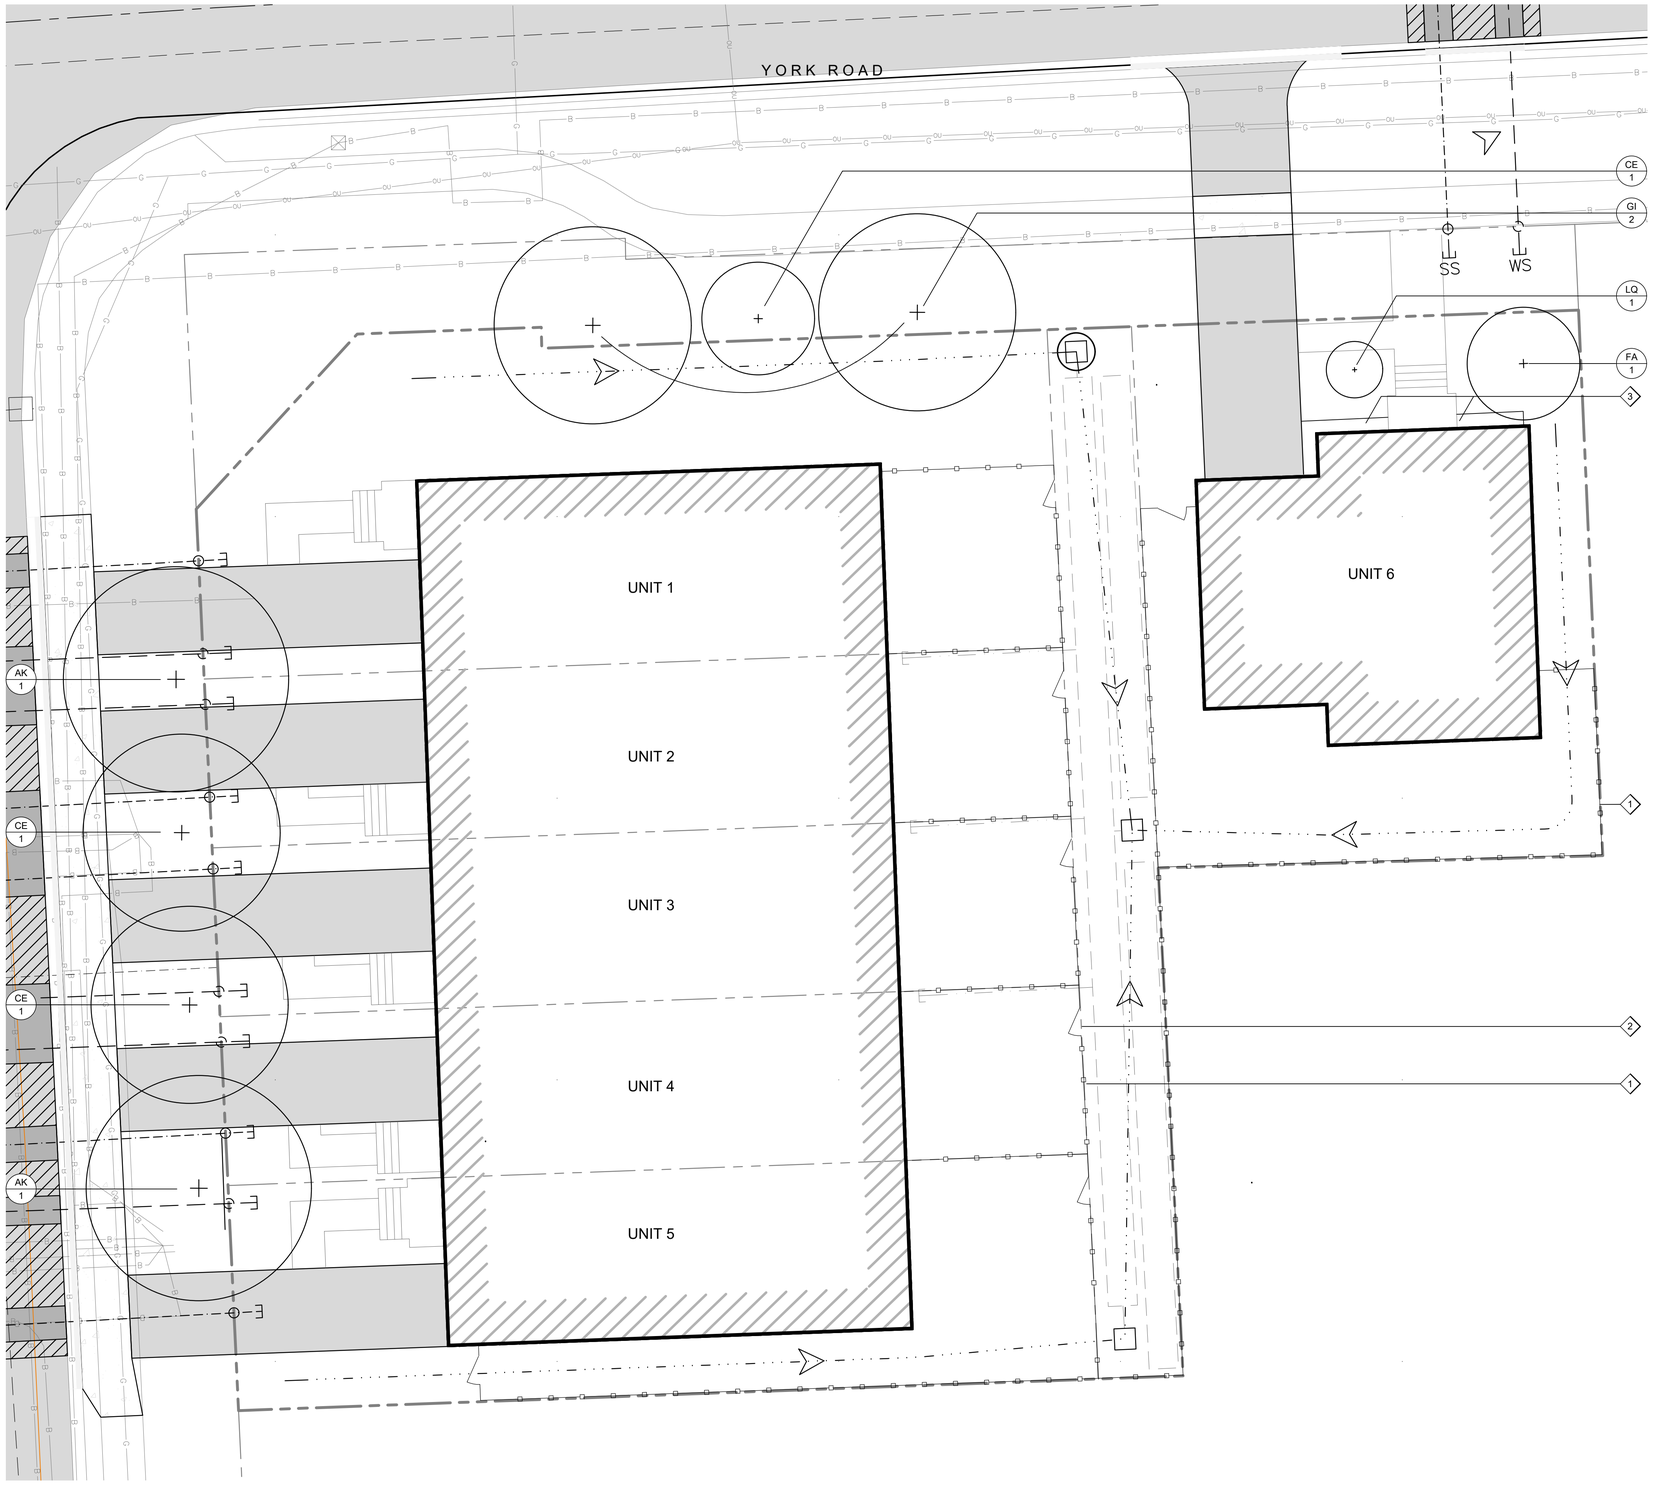

## Key Map

## Plant Material List

| Key | Botanical Name | Common Name | Size | # |
|---|---|---|---|---|
| AK | Acer rubrum 'Karpick' | 'Karpick' Red Maple | 50 mm, W.B. | 2 |
| CE | Celtis occidentalis 'Prairie Sentinel' | 'Prairie Sentinel' Hackberry | 60 mm, W.B. | 1 |
| FA | Fagus s. 'Purple Fountain' | 'Purple Fountain' Beech | 60 mm, W.B. | 1 |
| GI | Ginkgo biloba 'Princeton Sentry' | 'Princeton Sentry' Ginkgo | 60 mm, W.B. | 4 |
| LQ | Liquidambar s. 'Slender Silhouette' | 'Slender Silhouette' Sweetgum | 45 mm, W.B. | 1 |

## Landscape Notes

1. 1.8m high Board-on-Board Fence
2. Gate
3. Garden Beds

| issue | issued for | date | init. |
|---|---|---|---|
| B | ZBA Resubmission | 20 FEB 2026 | RM |
| A | ZBA | 27 JUN 2025 | RM |

seal

Do not scale drawings. Report any discrepancies to Quartek Group Inc. before proceeding.

Drawings must be sealed by the Architect and / or Engineer prior to the use for any building permit applications and / or government approval. Seals must be signed by the Architect and / or Engineer before drawings are used for any construction.

All construction to be in accordance with the current Ontario Building Code and all applicable Ontario regulations.

All drawings and related documents remain the property of Quartek Group Inc., all drawings are protected under copyright and under contract.

Quartek
Architects Planners
Engineers Project Managers
T 905 984 8676
89 - 91 St. Paul Street, Suite 100,
St. Catharines, ON, L2R 3M3
www.quartekgroup.com

project title

YORK ROAD RESIDENTIAL INFILL

1317 YORK RD, NIAGARA-ON-THE-LAKE, LOS 1P0

drawing title

Concept Landscape

| drawn by | designed by |
|---|---|
| RM | J.A. Morley |

| scale | date |
|---|---|
| 1 : 100 | 02 Mar 2026 |

| job number | issue |
|---|---|
| 24086 | B |

drawing number

LP1

P:\2024 Projects\24086 1317 York Rd NOTL\Drawings\Landscape\24086-LP1.dwg drawing tab: 24086-LP1

plotted by: rmelbye on Mar 02, 2026 - 4:11pm