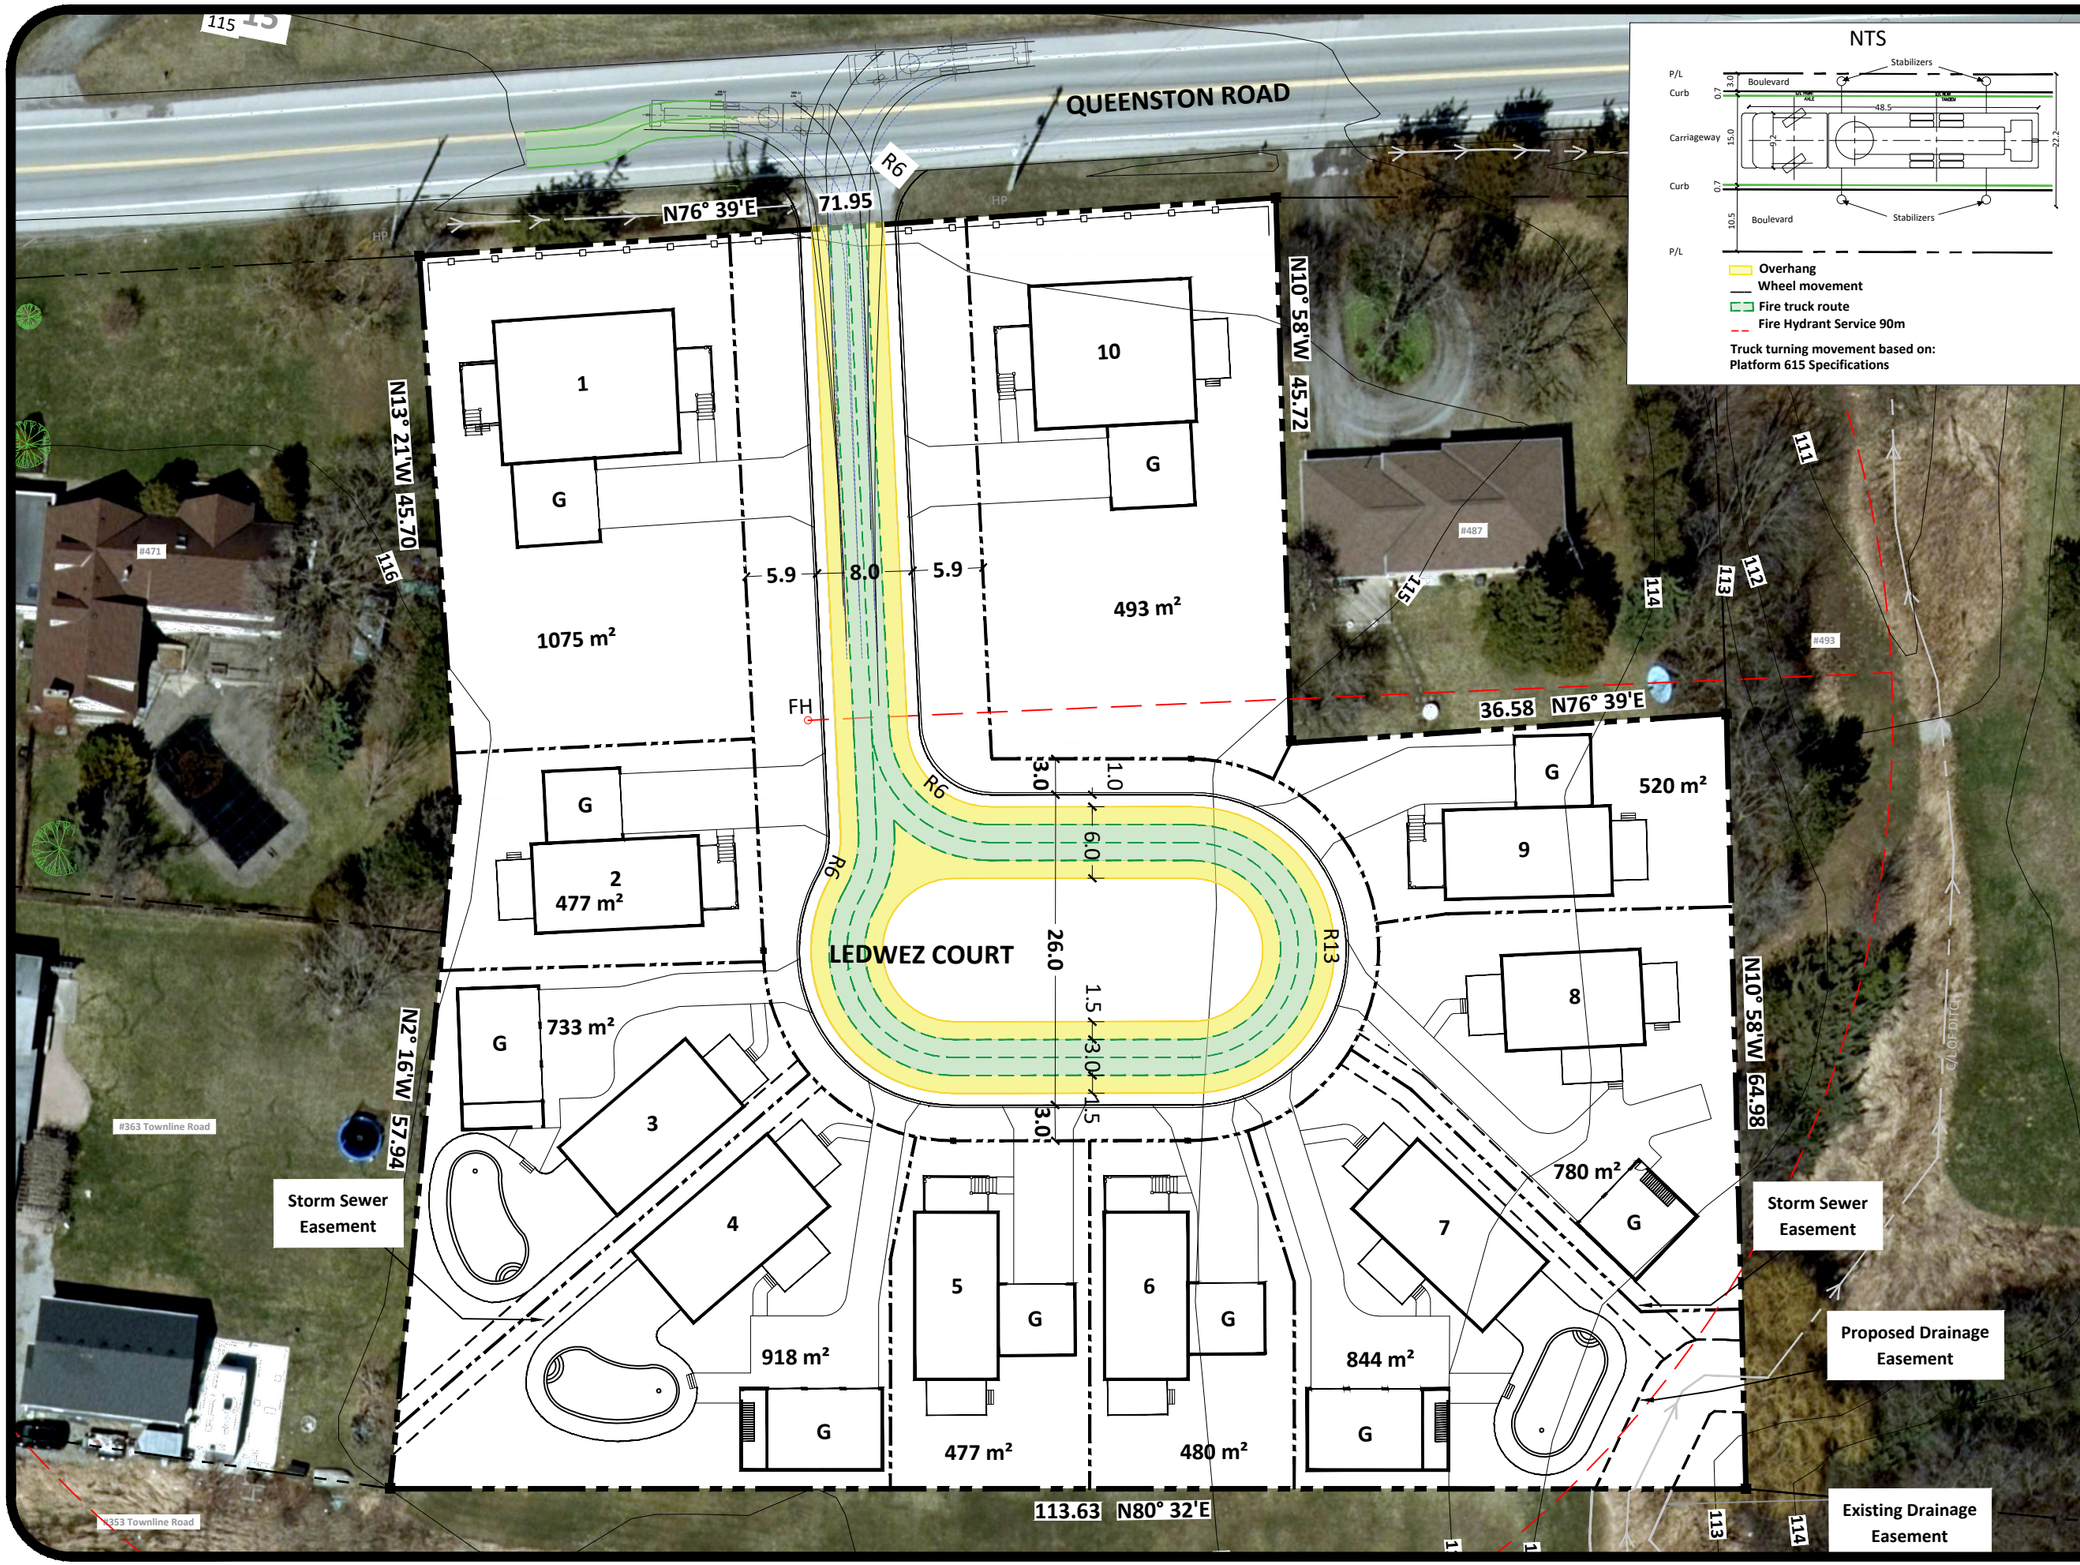

NTS

Truck turning movement based on:
Platform 615 Specifications

better neighbourhoods
DESIGN + DEVELOPMENT
190A Ontario Street, St Catharines, ON L2R 5K9
Studio: 905-684-8585 betterneighbourhoods.ca

PRELIMINARY

PROJ. NORTH:

KEY PLAN - NTS

0 10 20 30 40
SCALE = 1:500

PROJECT TITLE:
LEDWEZ COURT,
Niagara-on-the-Lake, Ontario

DRAWING TITLE:
CONCEPT
FIRE ROUTE PLAN

DATE OF ISSUE:
2026 05 07

DRAWING No:	REV No:
0371-CFRP-1	00