



1 NEW SOUTH
3/8" = 1'-0"

Rev	Description	Date

CODE	SUITABILITY DESCRIPTION
STATUS	PURPOSE OF ISSUE

PROJECT
37 RICARDO ST

TITLE
NEW SOUTH ELEV.

CLIENT DAVID PASCUCCI		
DRAWN BY Author	CHECKED BY Checker	DATE 03/29/26
SCALE (@ A1) 3/8" = 1'-0"		PROJECT NUMBER 0001
DRAWING NUMBER A3.1		REV



1 NEW NORTH
3/8" = 1'-0"

Rev	Description	Date

CODE	SUITABILITY DESCRIPTION
STATUS	PURPOSE OF ISSUE

PROJECT

37 RICARDO ST

TITLE

NEW NORTH ELEV.

CLIENT		
DAVID PASCUCCI		
DRAWN BY	CHECKED BY	DATE
Author	Checker	03/29/26
SCALE (@ A1)		PROJECT NUMBER
3/8" = 1'-0"		0001
DRAWING NUMBER		REV
A3.2		



1 NEW WEST
1/4" = 1'-0"

Rev	Description	Date

CODE	SUITABILITY DESCRIPTION
STATUS	PURPOSE OF ISSUE

PROJECT

37 RICARDO ST

TITLE

NEW WEST ELEV.

CLIENT

DAVID PASCUCCI

DRAWN BY

Author

CHECKED BY

Checker

DATE

03/29/26

SCALE (@ A1)

1/4" = 1'-0"

PROJECT NUMBER

0001

DRAWING NUMBER

A3.3

REV



Rev	Description	Date
1	Revision 1	Date 1

CODE	SUITABILITY DESCRIPTION
STATUS	PURPOSE OF ISSUE

PROJECT

37 RICARDO ST

TITLE

NEW EAST ELEV.

CLIENT


DAVID PASCUCCI

DRAWN BY Author	CHECKED BY Checker	DATE 03/29/26
--------------------	-----------------------	------------------


SCALE (@ A1) 1/4" = 1'-0"	PROJECT NUMBER 0001
------------------------------	------------------------

DRAWING NUMBER A3.4	REV 1
------------------------	----------

1 NEW EAST
1/4" = 1'-0"

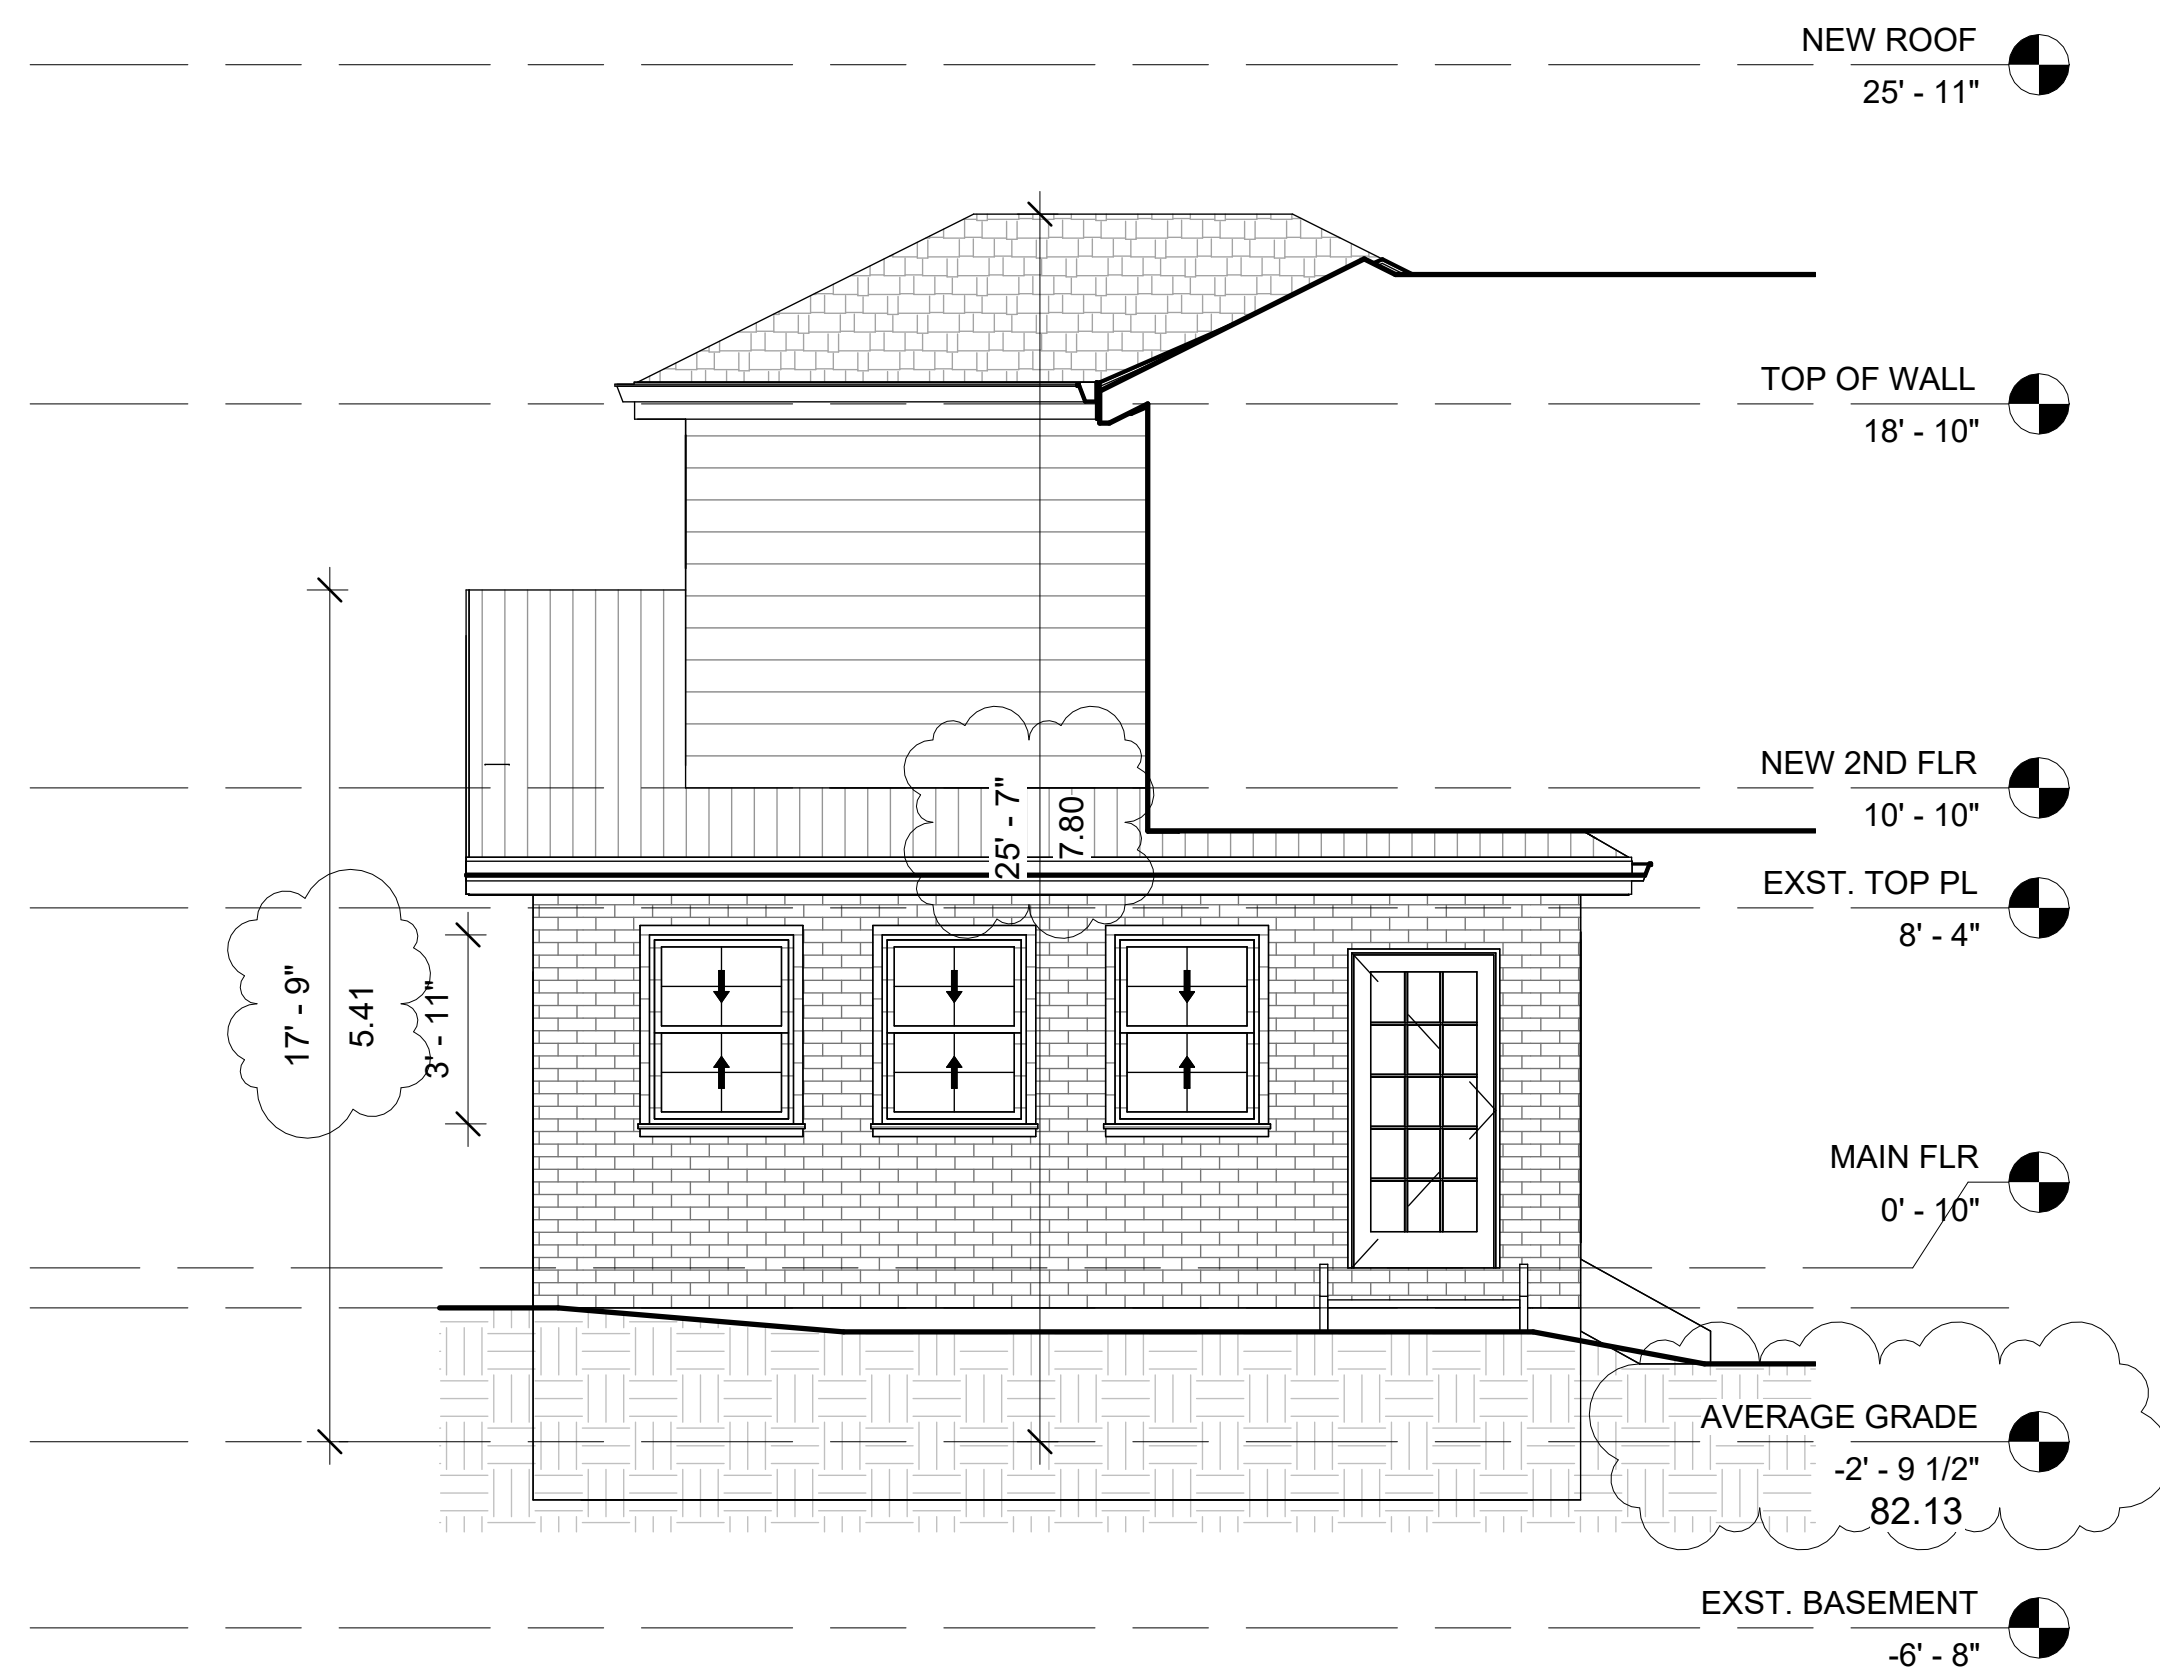

1 GARAGE ELEVATION
1/4" = 1'-0"

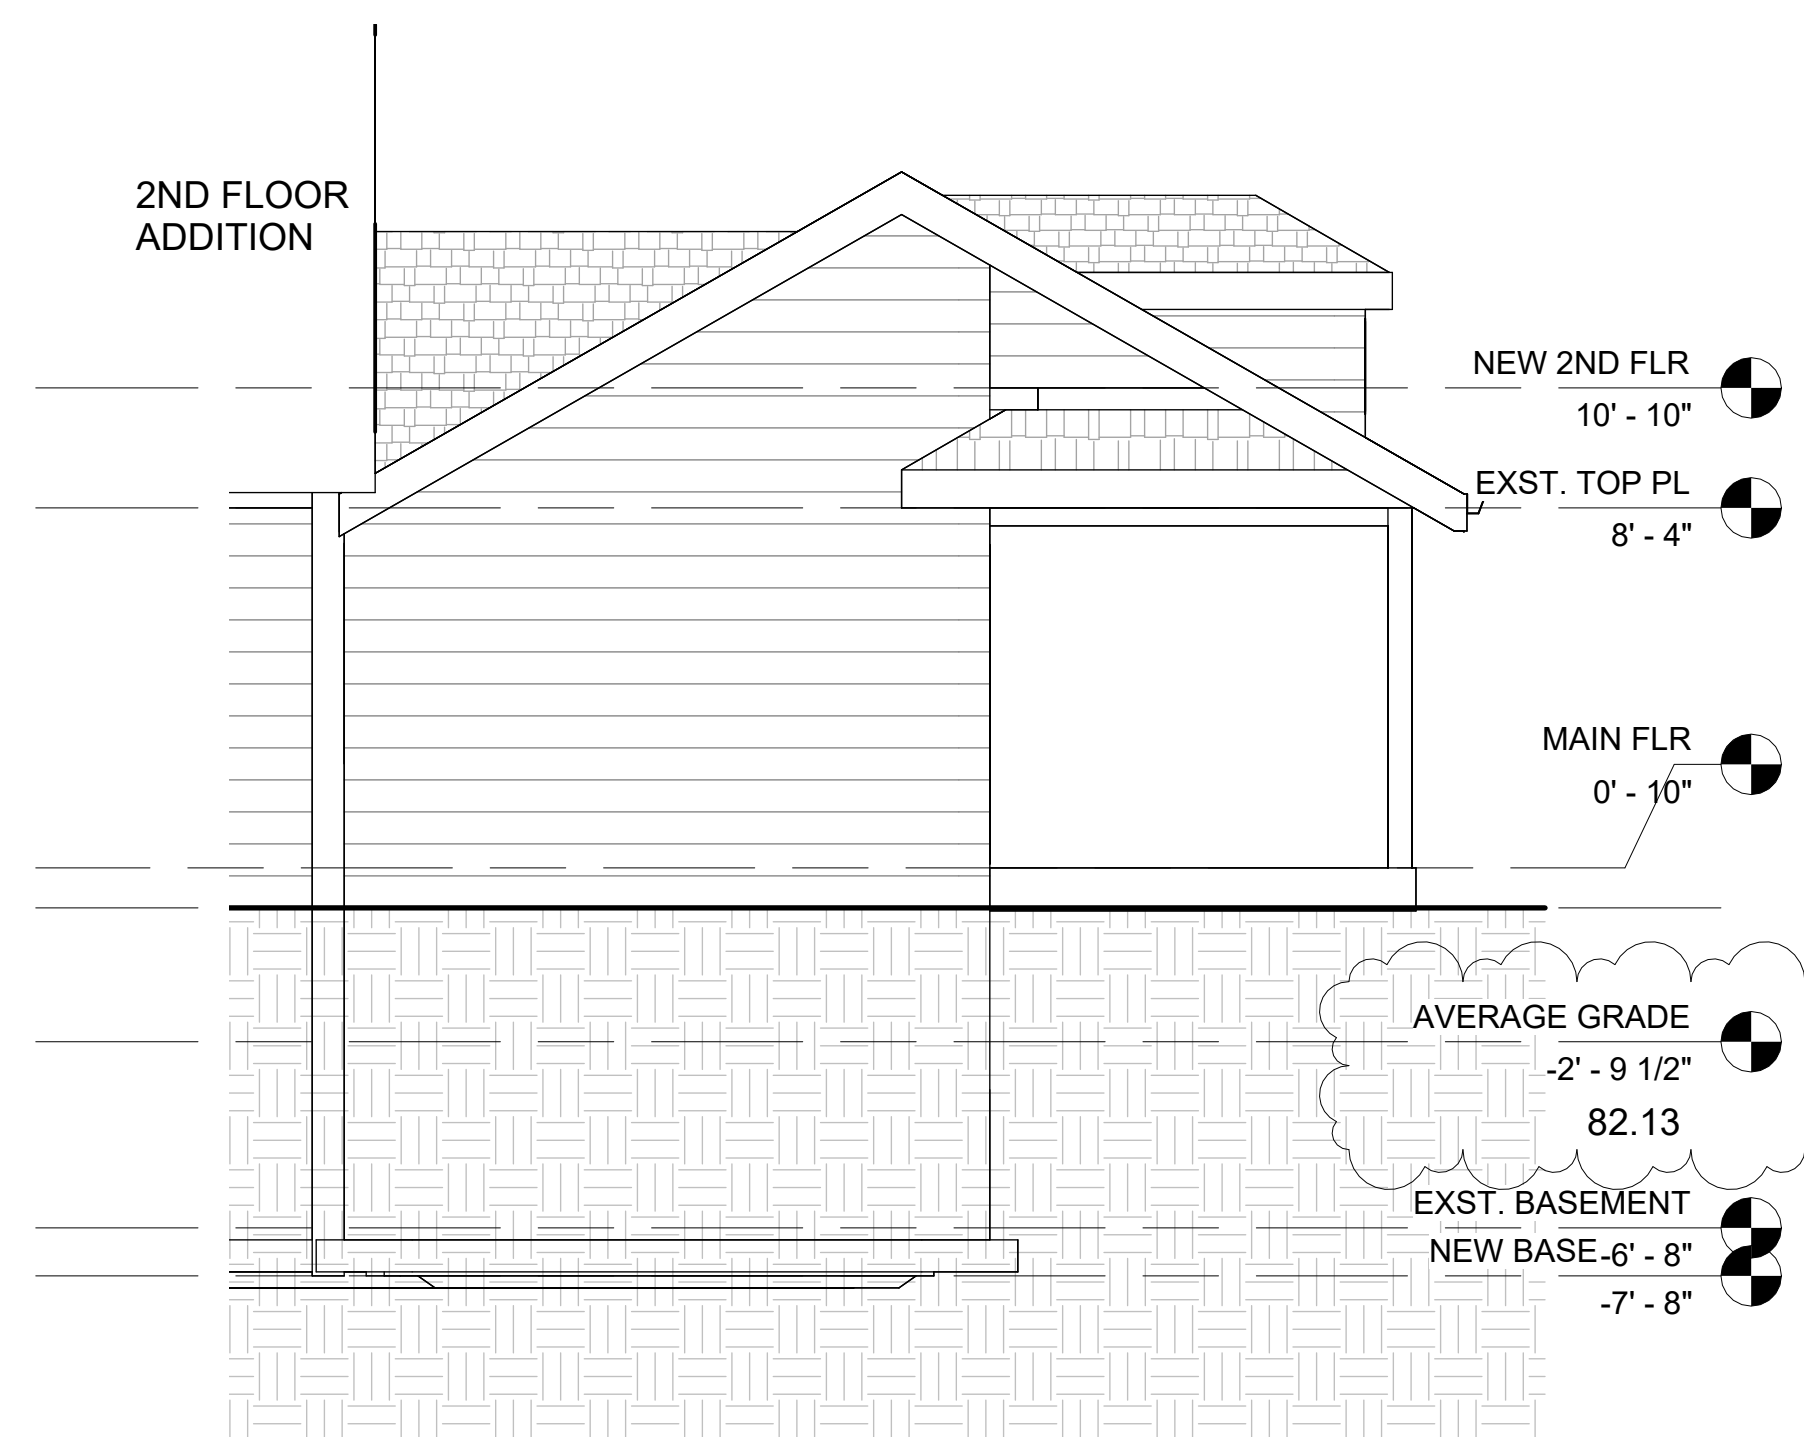

2 INSIDE WEST ELEV.
HOUSE
1/4" = 1'-0"

Rev	Description	Date
1	Revision 1	Date 1

CODE	SUITABILITY DESCRIPTION
STATUS	PURPOSE OF ISSUE

PROJECT

37 RICARDO ST

TITLE

INSIDE ELEVATIONS

CLIENT

DAVID PASCUCCI

DRAWN BY Author	CHECKED BY Checker	DATE 03/29/26
--------------------	-----------------------	------------------

SCALE (@ A1) 1/4" = 1'-0"	PROJECT NUMBER 0001
------------------------------	------------------------

DRAWING NUMBER A3.5	REV 1
------------------------	----------