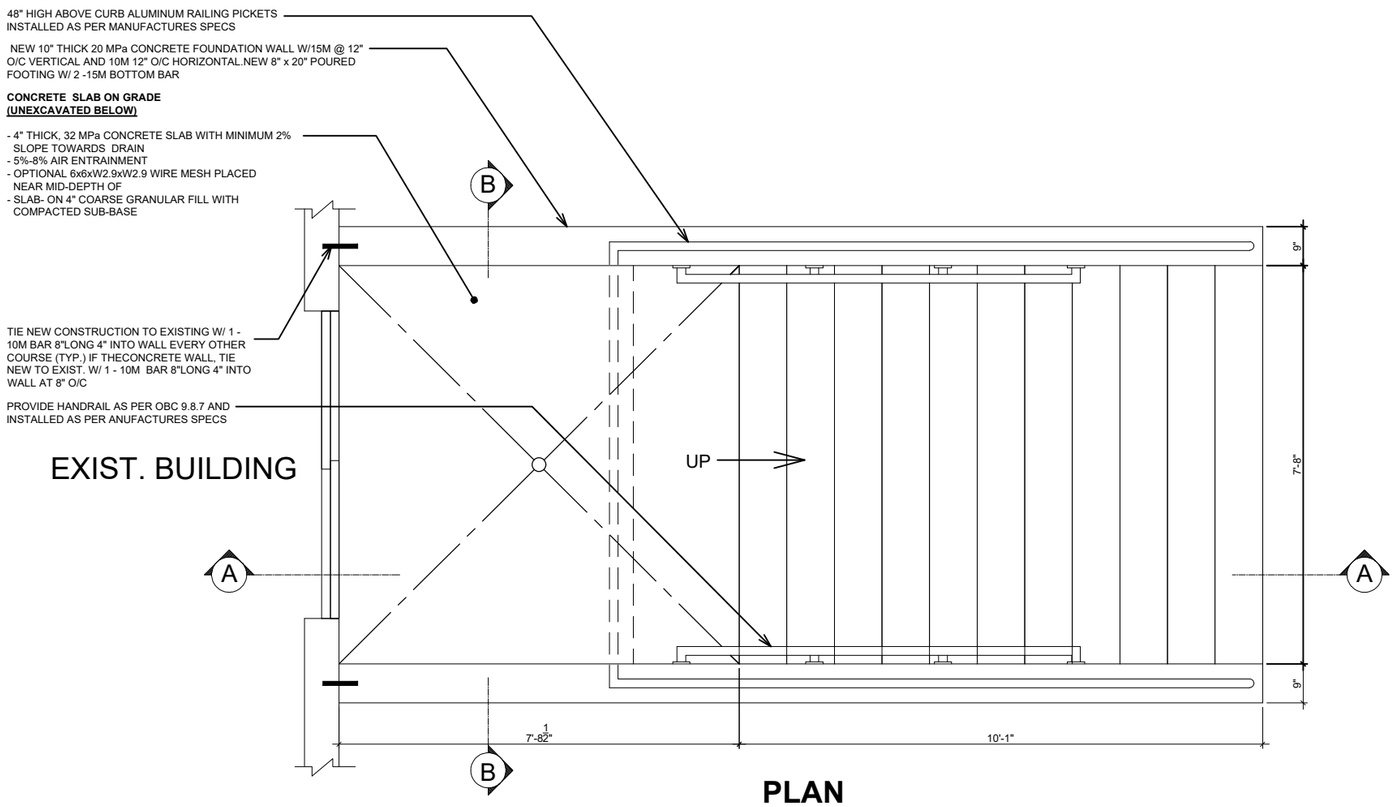

PLAN

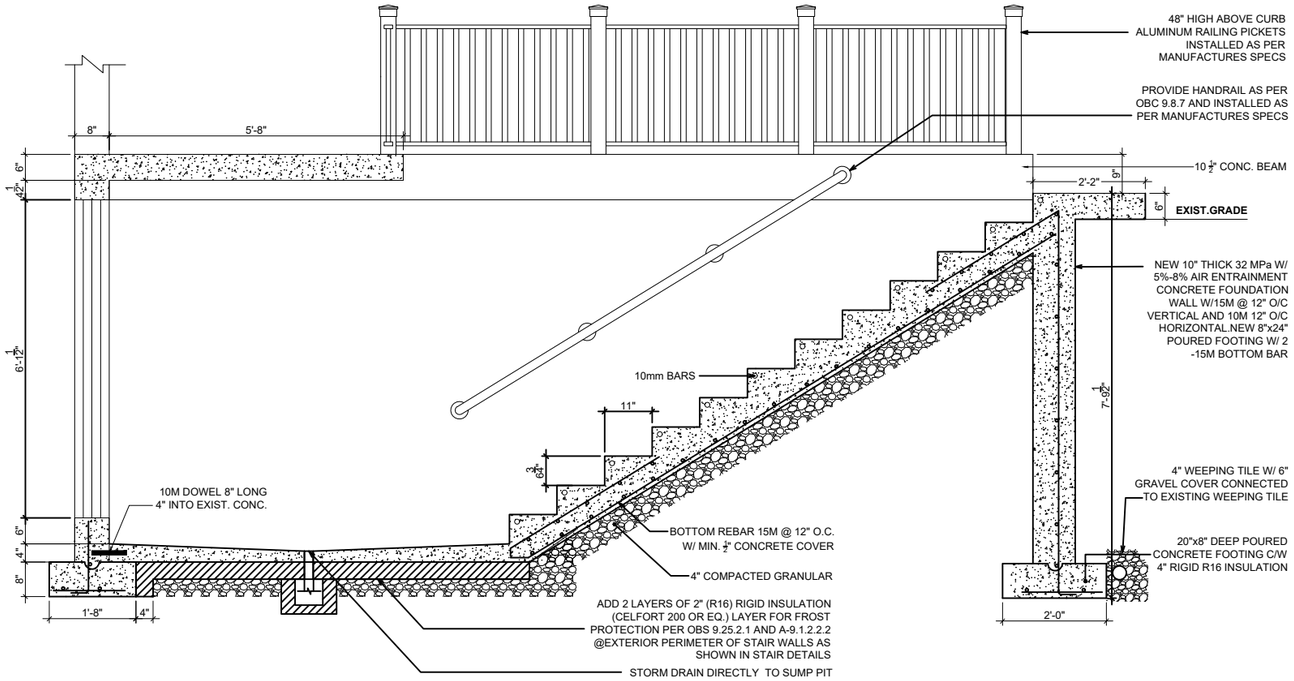

SECTION : A-A

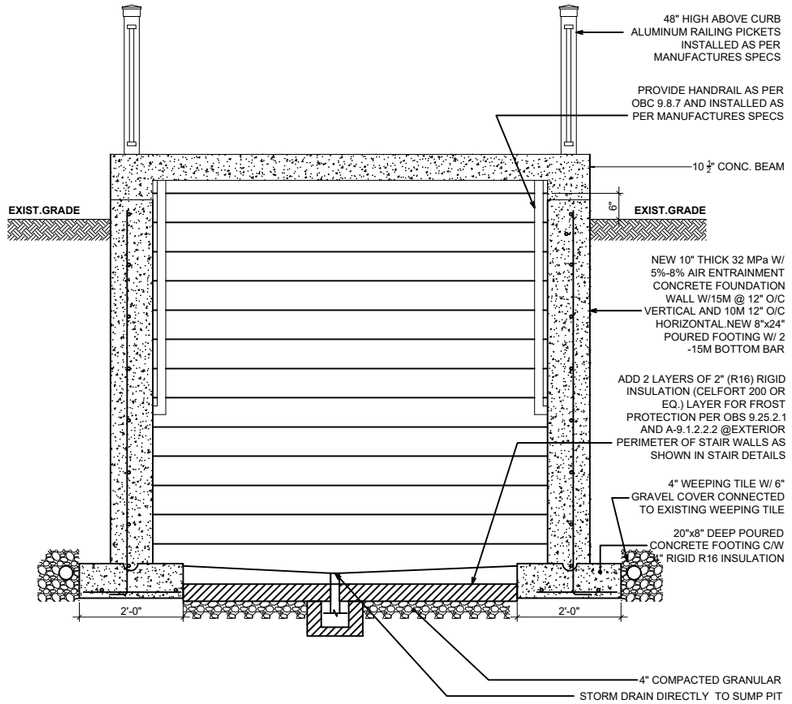

SECTION : B-B

GENERAL NOTE :

LEGEND :

CLIENT :

Mr. Narinderpal Sidhu
Email:Npssidhu@rogers.com
Phone: 416-219-1449

CONSULTANT:

SRK & ASSOCIATES INC.
STRUCTURAL ENGINEERS & PROJECT MANAGERS
54 Bergen Road, Scarborough, ON M1P 1S2
Phone: 647 915 9572.
Email: sumeshrk@yahoo.com

PROJECT NAME :

ADDITION OF WALK-UP STAIR

LOCATION :

34 York Road,
Niagara-on-the-Lake,
Ontario
L0S 1J0

DESCRIPTION	SIGNATURE	DATE
DRAWN BY :	BJ	MAR 27, 2025
CHECKED BY :	SR	MAR 27, 2025
APPROVED BY :		

REVISION	DESCRIPTION	DATE

DRAWING SCALE : 1/4"=1'-0"

DRAWING TITLE :

WALK-UP STAIR DETAIL

DRAWING NO: 002 | SHEET NO: 02