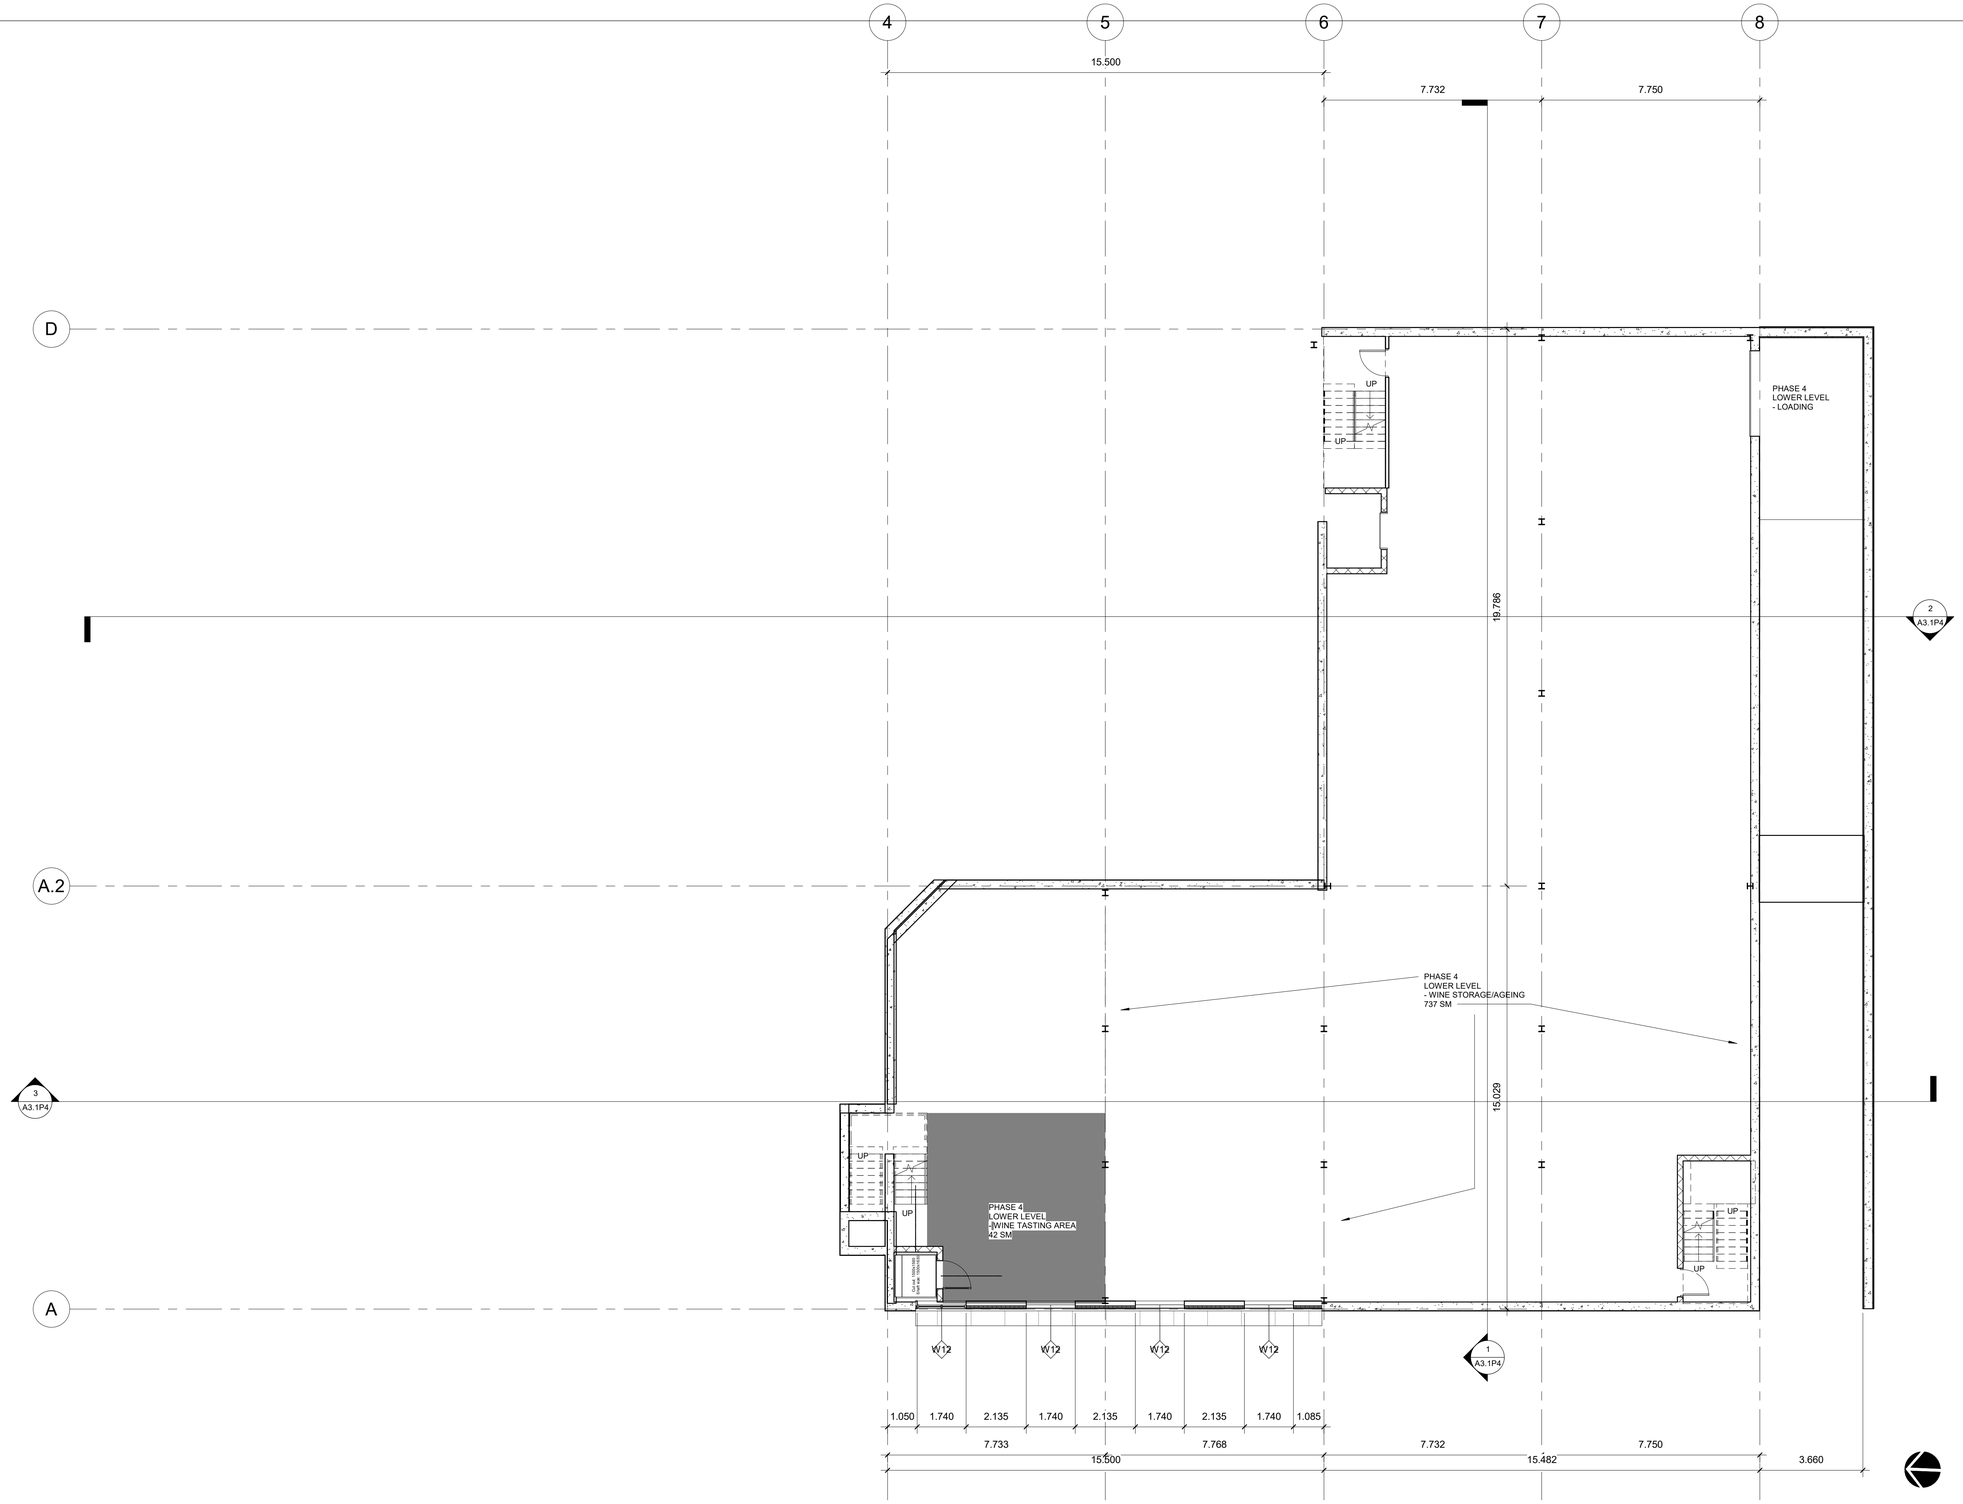

1 Floor Plan - Basement Level (Phase 4)

1 : 100

Revisions:

No.	Date:	Particular:	By:
1	MAR.17/21	SPA FOR P4	FL
2	APR.16/21	GLASS ROOF REV.	FL
3	NOV.8/21	WIN. SCHEDULES FOR PHASES	FL

Drawing Issue:

Date:	Particular:	By:

Drawings and specifications as instruments of service are the property of Romanov Romanov Architects Inc., the copyright in the same being reserved to them. No reproduction may be made without the permission of Romanov Romanov Architects Inc., and when made, must bear its name. All prints to be returned.
This drawing must not be scaled.
The contractor is to verify dimensions and data noted herein with conditions on the site and is held responsible for reporting any discrepancy to Romanov Romanov Architects Inc., for adjustment. This drawing is not to be used for building purpose until signed and sealed by the Consultant.

Seals:

ONTARIO ASSOCIATION OF ARCHITECTS
JOHN R. ROMANOV
LICENCE
3717

romanov romanov
ARCHITECTS INCORPORATED
DESIGNERS, URBANISTS, FUTURISTS

375 PARKSIDE DRIVE, TORONTO, ONTARIO, CANADA
M6R 2Z6, tel: (416)766-8750; fax: (416)766-8760

Project:

Big Head Barn

823 Line 6 Rd.
Niagara on the Lake, ON

Sheet Title:

PROPOSED BASEMENT PLAN
(PHASE 4)

Design:	Drawn:	Approved:
JR	FL	JR

Comm. No:	Sheet No:
19117	A1.1P4

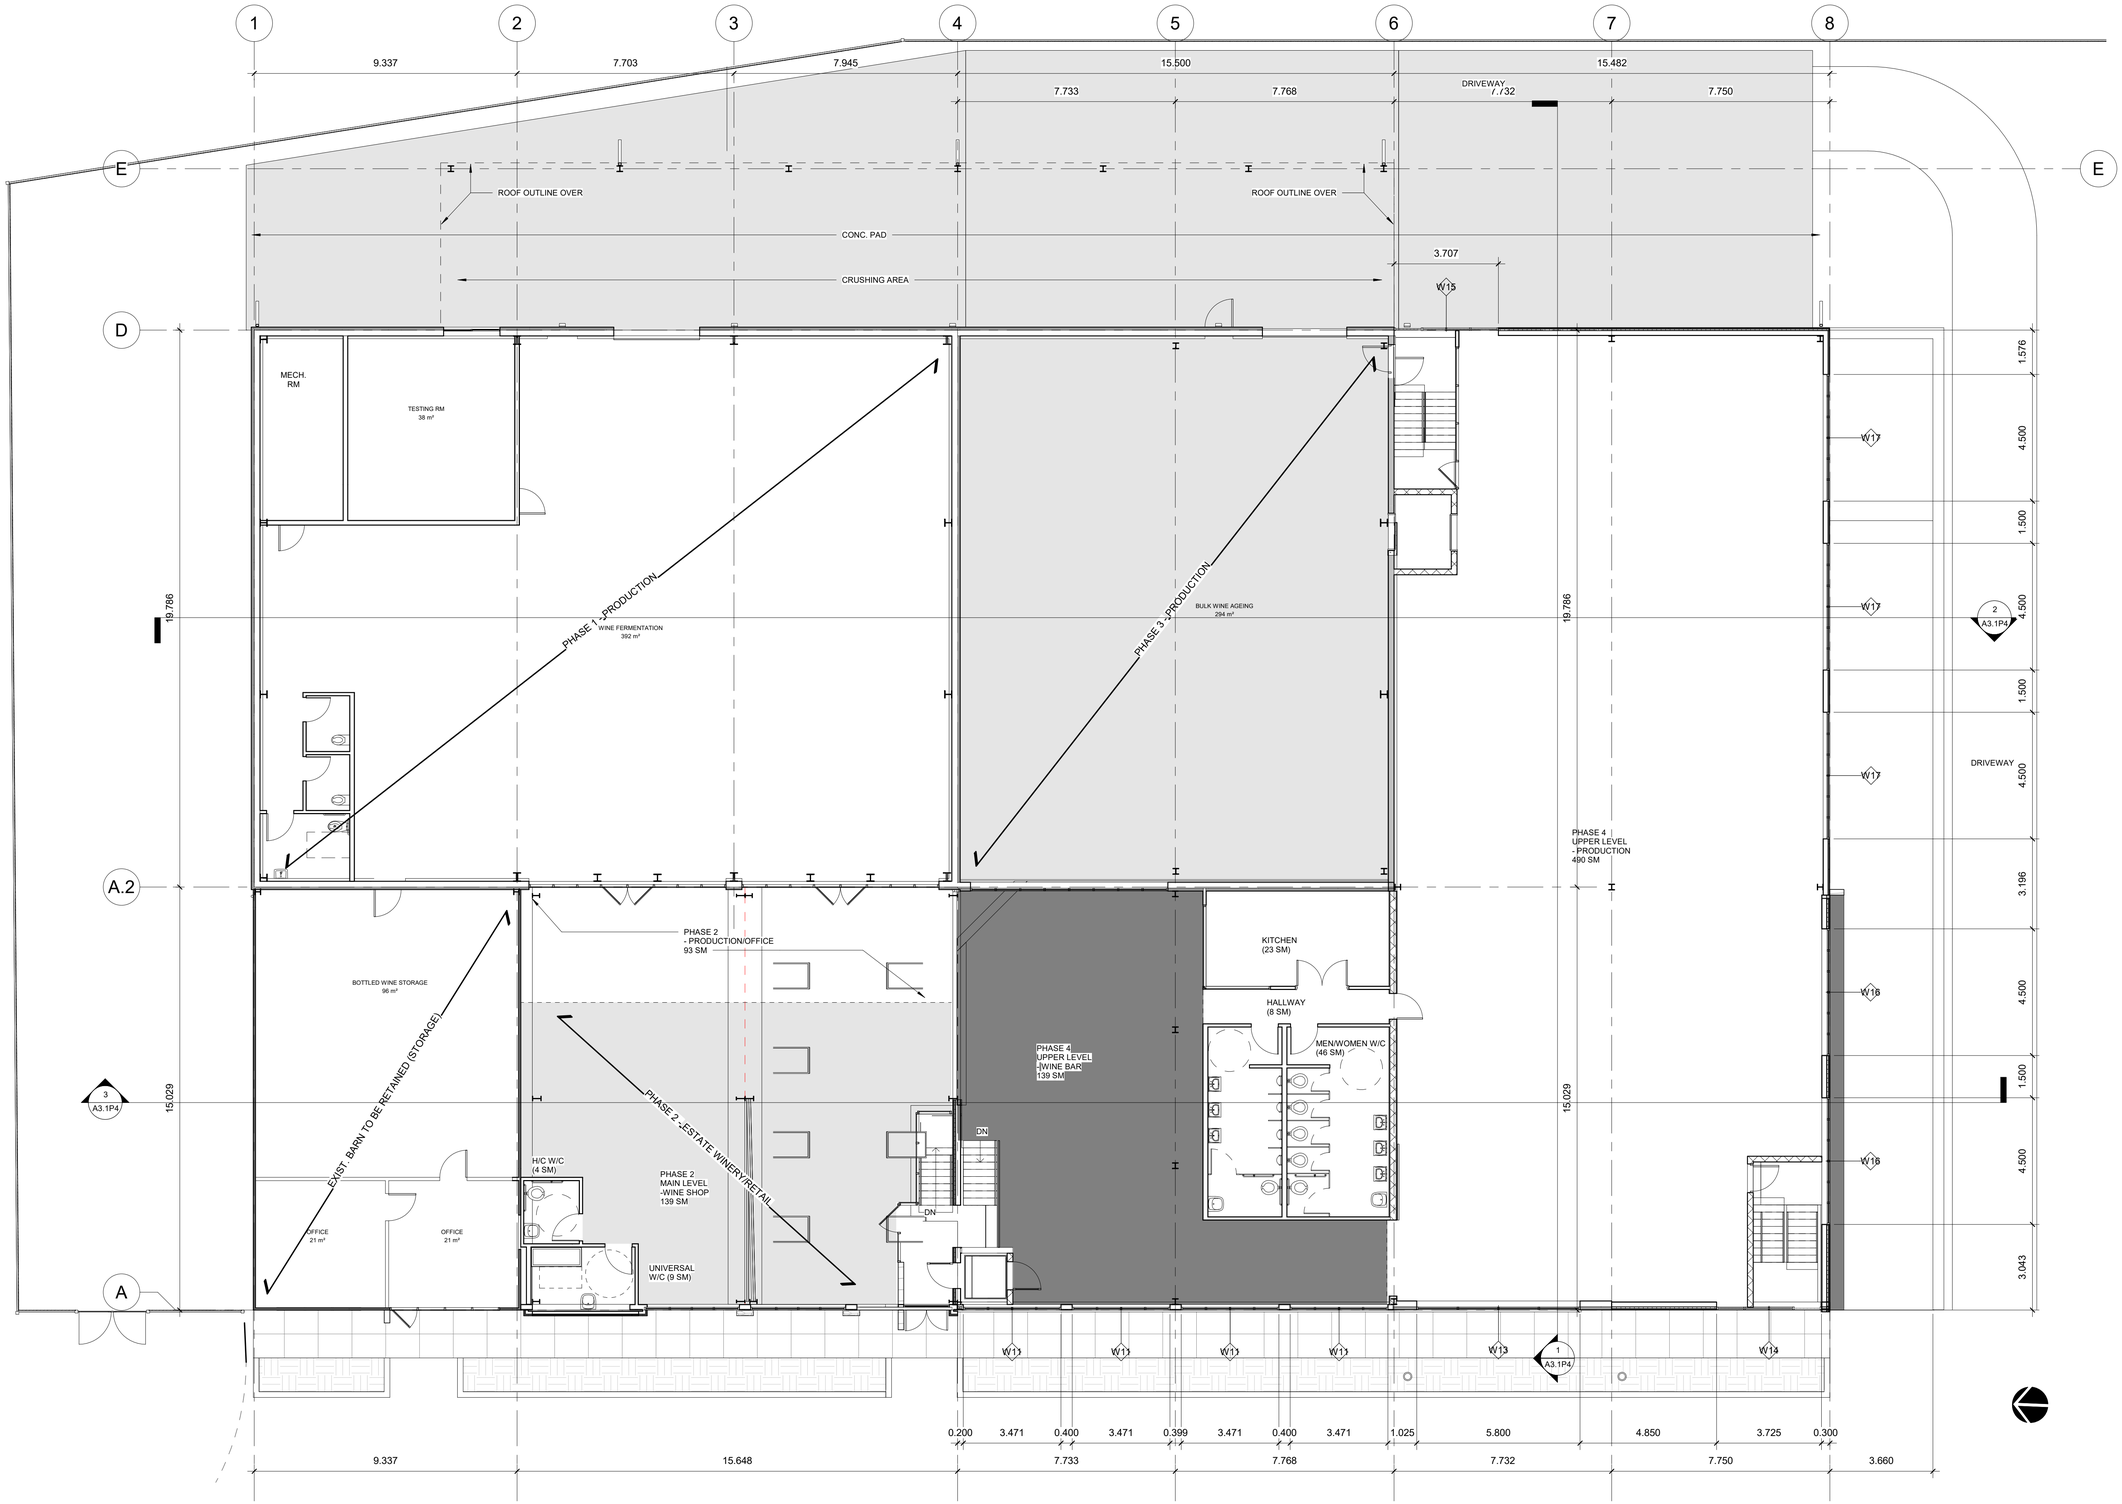

1 Floor Plan - Exist Grnd Flr/Grade Level (phase 4)

1 : 100

Revisions:

No.	Date:	Particular:	By:
1	MAR.17/21	SPA FOR P4	FL
2	APR.16/21	GLASS ROOF REV.	FL
3	NOV.8/21	WIN. SCHEDULES FOR PHASES	FL

Drawing Issue:

Date:	Particular:	By:

Drawings and specifications as instruments of service are the property of Romanov Romanov Architects Inc., the copyright in the same being reserved to them. No reproduction may be made without the permission of Romanov Romanov Architects Inc., and when made, must bear its name. All prints to be returned. This drawing must not be scaled. The contractor is to verify dimensions and data noted herein with conditions on the site and is held responsible for reporting any discrepancy to Romanov Romanov Architects Inc., for adjustment. This drawing is not to be used for building purpose until signed and sealed by the Consultant.

Seals:

ONTARIO ASSOCIATION OF ARCHITECTS
JOHN F. ROMANOV
LICENCE
3717

romanov romanov
ARCHITECTS INCORPORATED
DESIGNERS, URBANISTS, FUTURISTS

375 PARKSIDE DRIVE, TORONTO, ONTARIO, CANADA
M6R 2Z6, tel: (416)766-8750; fax: (416)766-8760

Project:

Big Head Barn

823 Line 6 Rd.
Niagara on the Lake, ON

Sheet Title:

PROPOSED FLOOR PLAN
(PHASE 4)

Design:	Drawn:	Approved:
JR	FL	JR

Comm. No:	Sheet No:
19117	A1.2P4