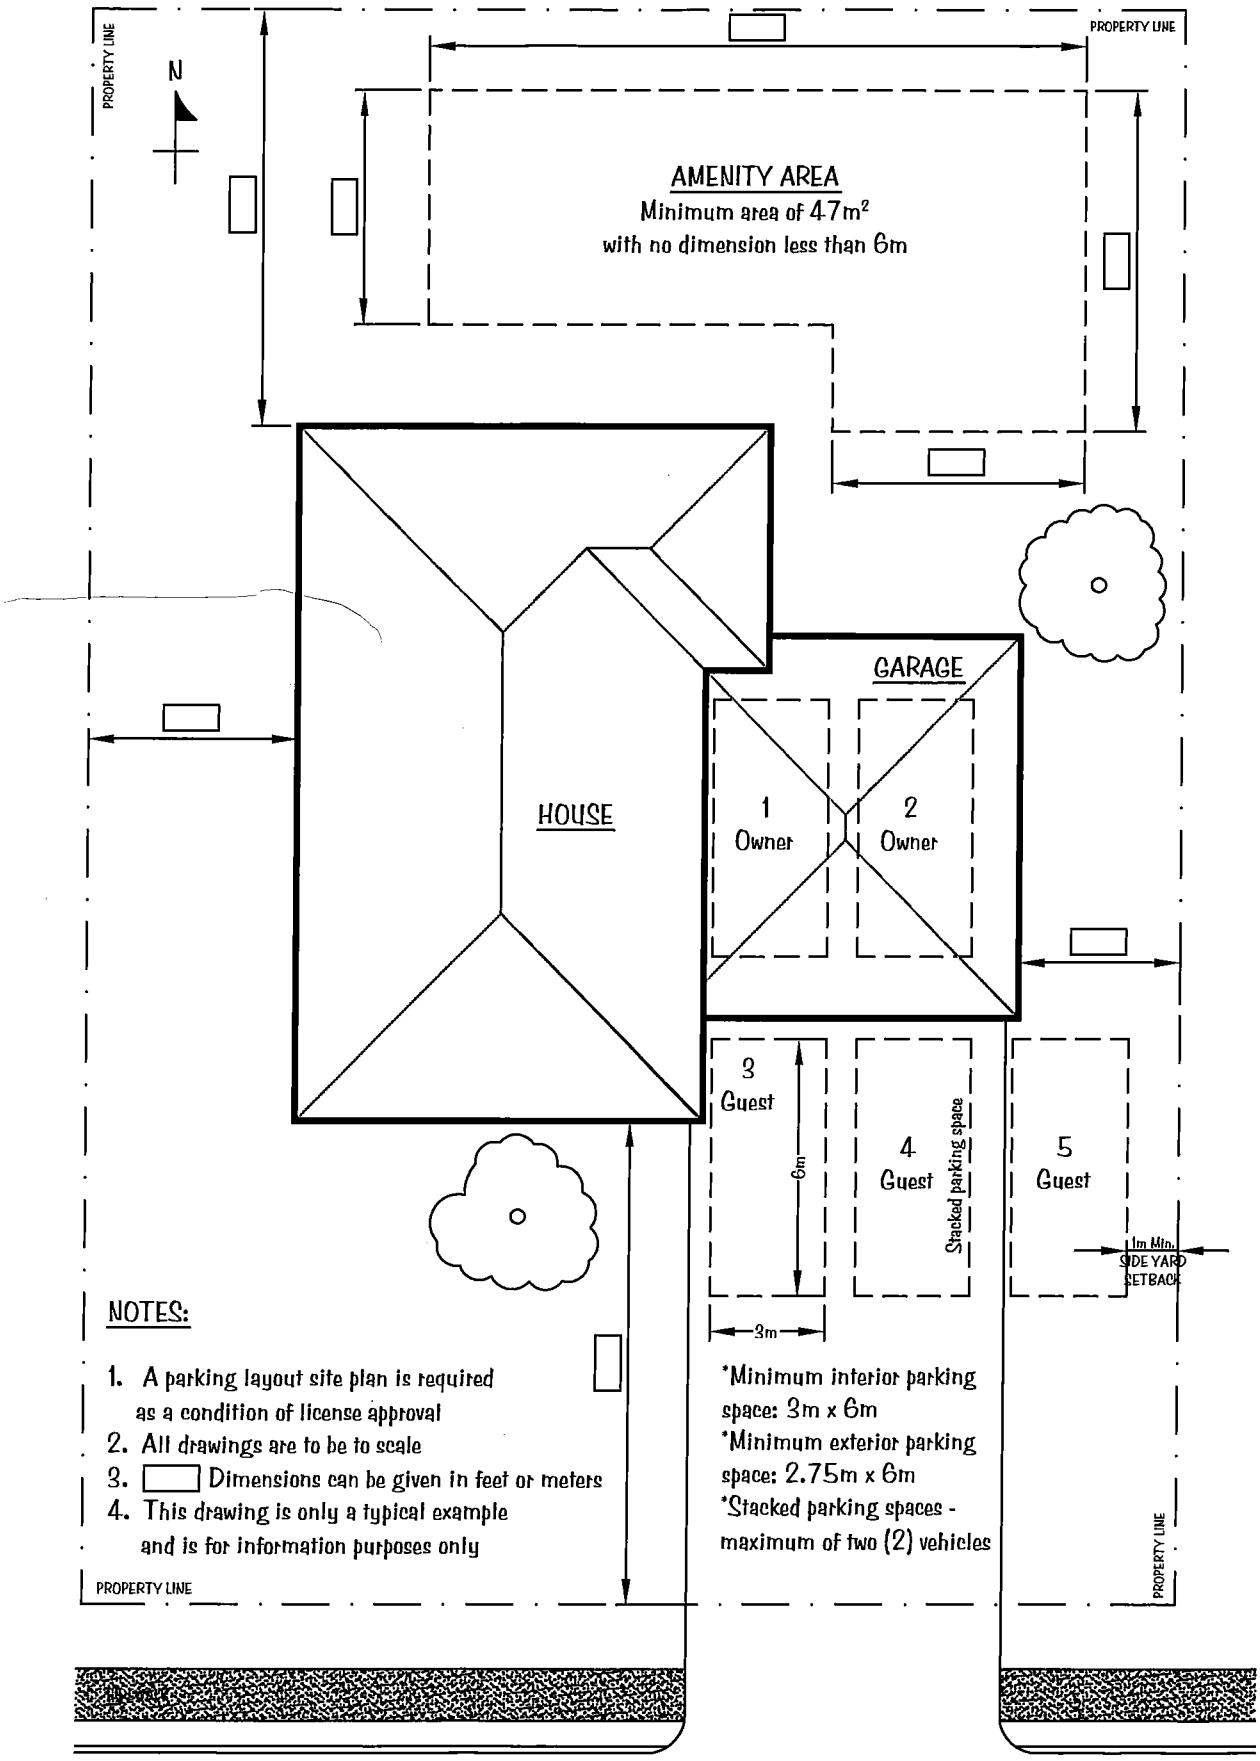

STREET: _____

SCALE: 1/16" = 1'-0"

TYPICAL SITE PLAN FOR A 3 BEDROOM BED AND BREAKFAST