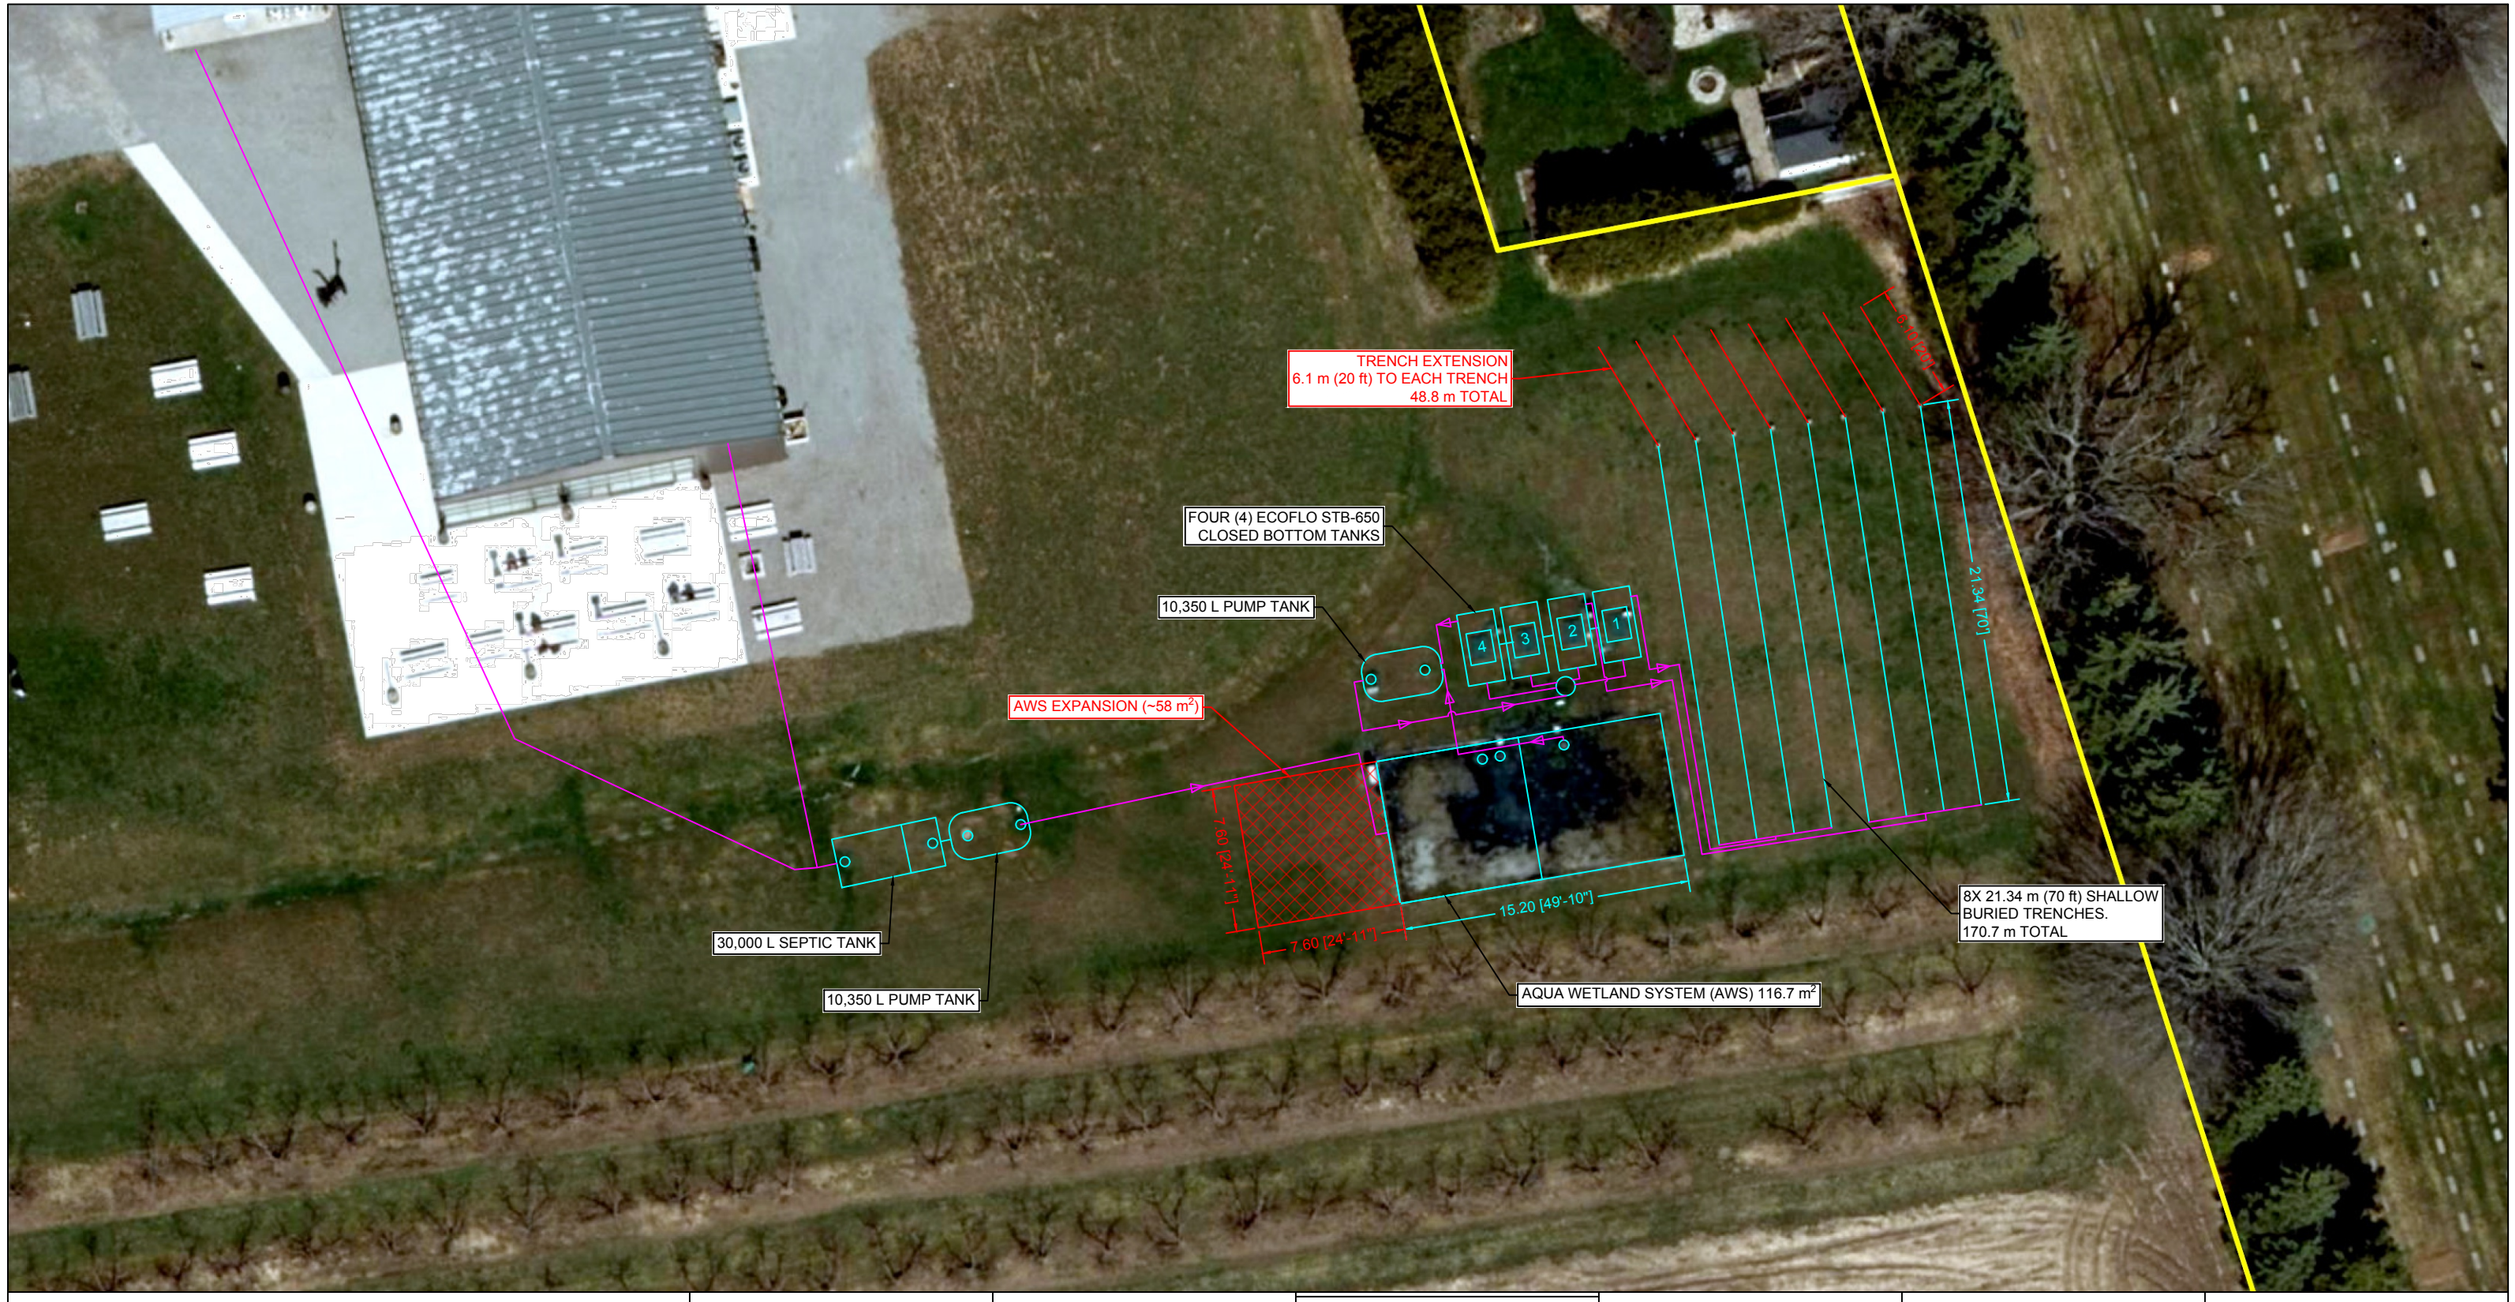


Rivercourt Engineering Inc.
4 Beechwood Crescent
Toronto ON M4K 2K8
Tel. 647-479-4104
www.rivercourt.ca

TREATMENT TECHNOLOGIES
THE AQUA WETLAND SYSTEM
AQUA Treatment Technologies Inc.
4250 Fly Rd. Campden ON L0R 1G0
905-327-4571
www.aqua-tt.com

PROJECT:

SUNNYBROOK FARMS

1425 Lakeshore Road
Niagara-on-the-Lake, ON

DESIGN OF SEWAGE WORKS

SCALE BAR
0 m 4 m 8 m

NORTH

NO.	
-	
-	
-	
A	ISSUED FOR DISCUSSION

DATE: Apr. 8, 2026 | DRAWN: ER | CHECKED: AH

REVISIONS

NOTE: SUBJECT TO PERMIT REVIEW - NOT FOR CONSTRUCTION

DRAWING TITLE: **Site Layout**

REVISION	DRAWING NUMBER
A	REI-001