




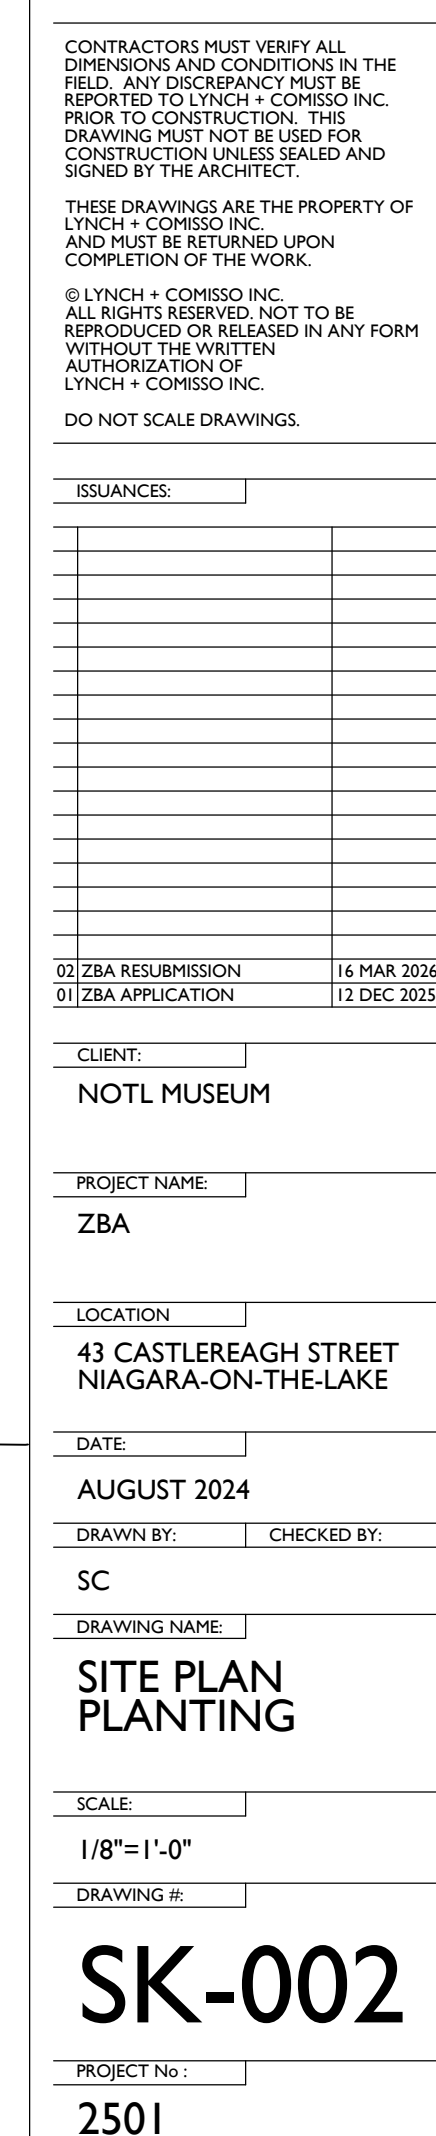

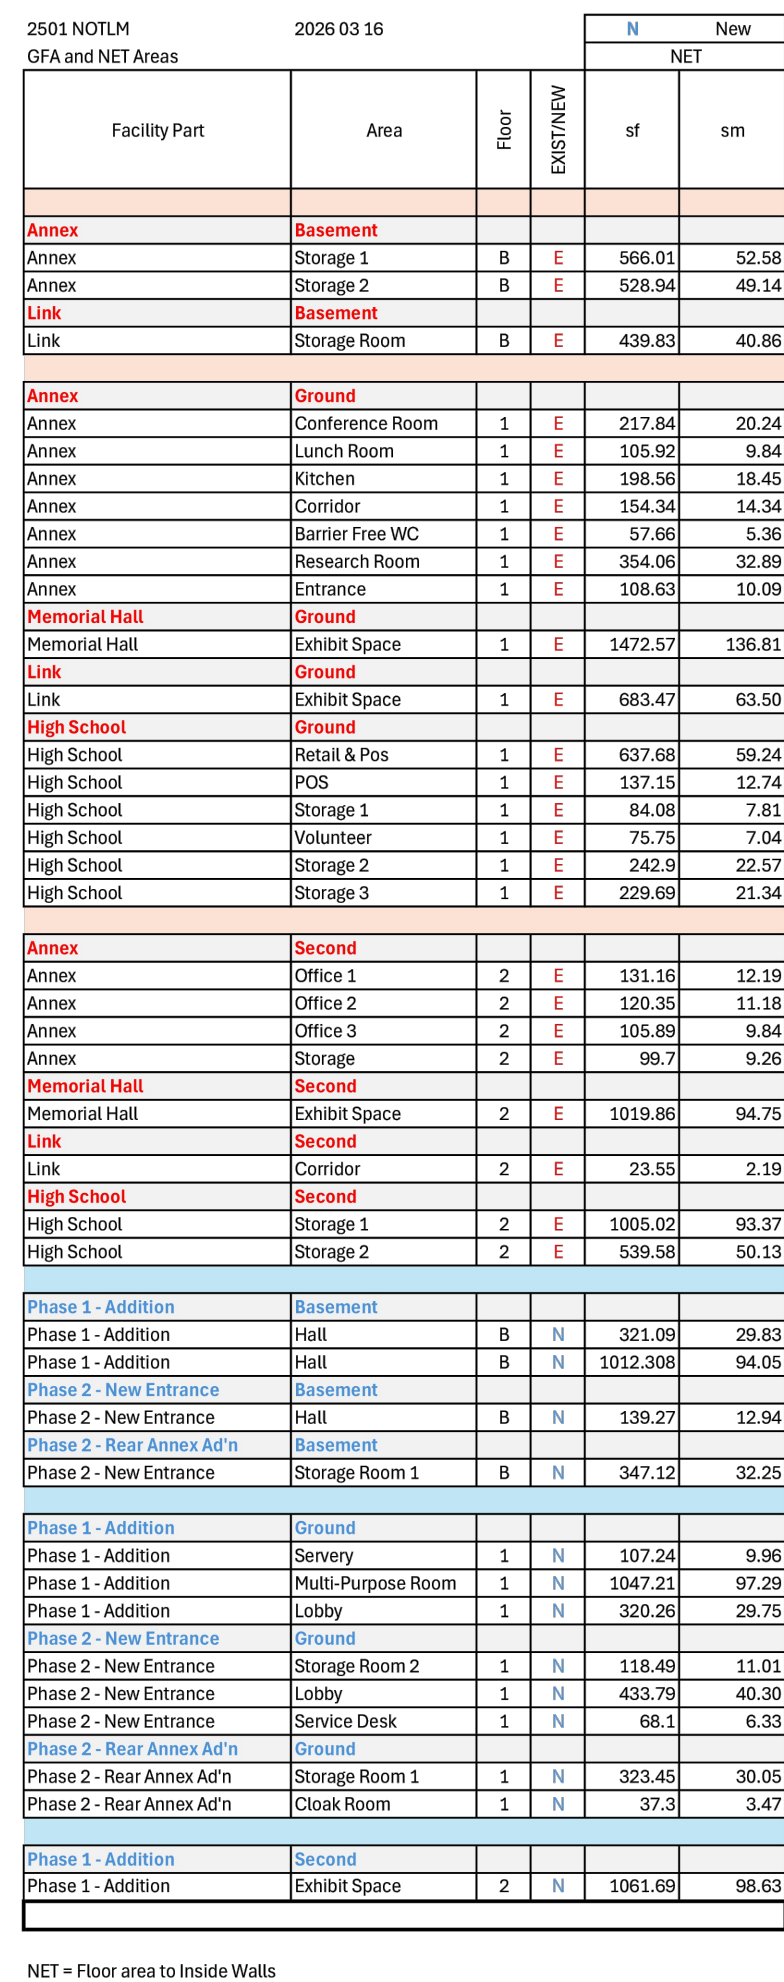

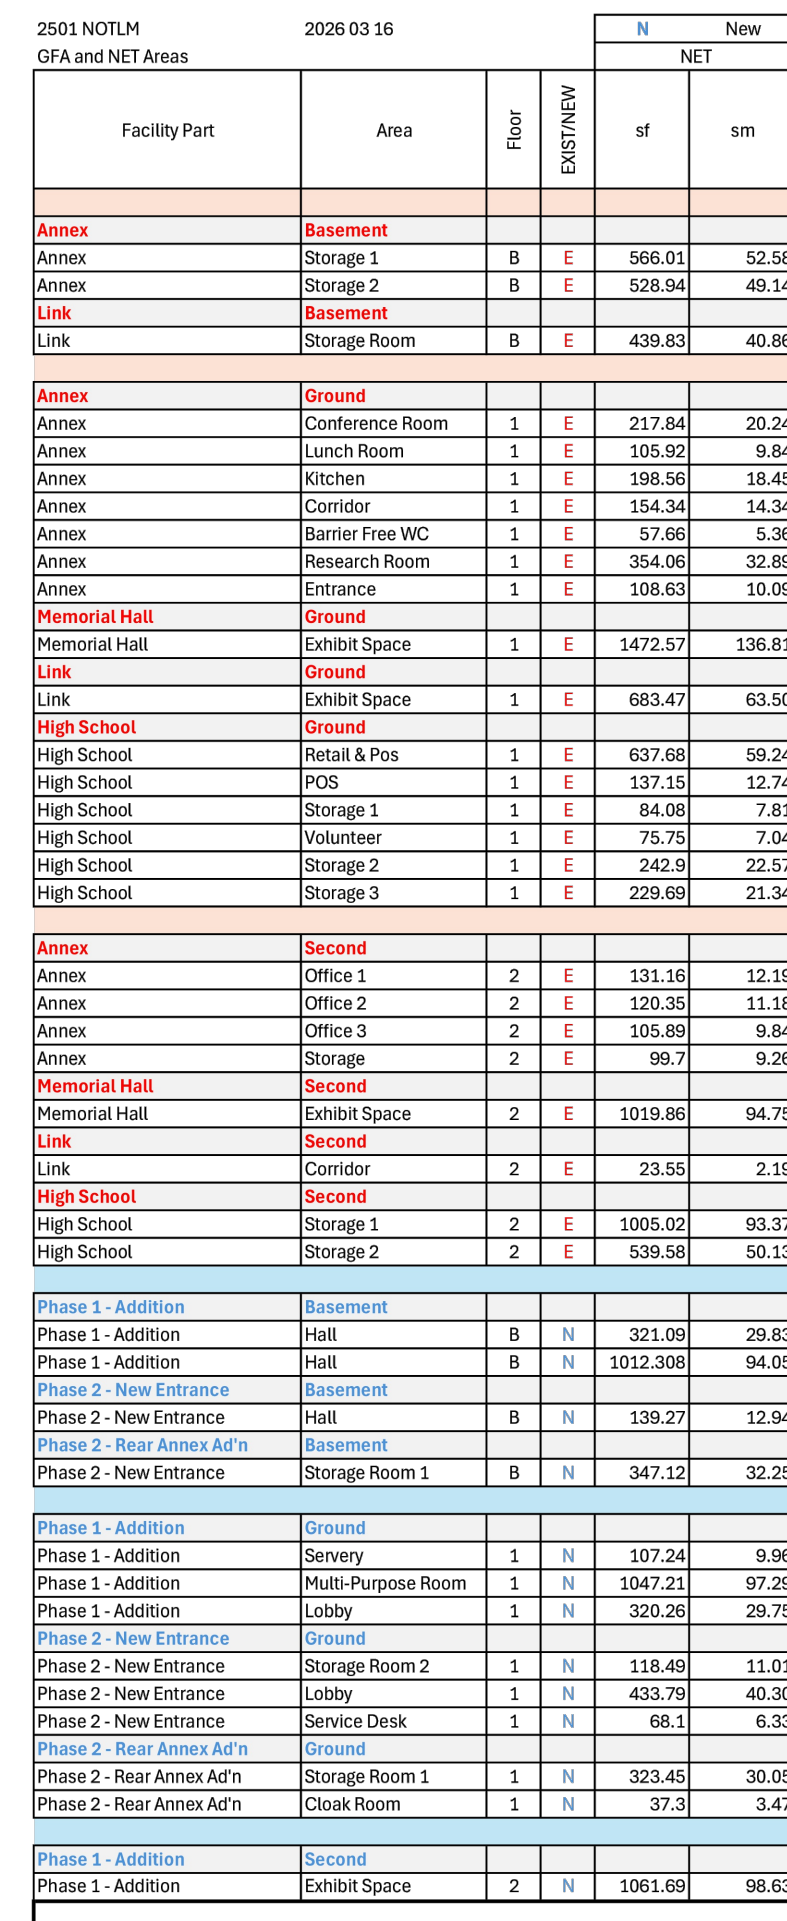

ISSUANCES:

02	ZBA RESUBMISSION	16 MAR 2026
01	ZBA APPLICATION	12 DEC 2025

CURT: _____

NOTL MUSEUM

PROJECT NAME

ZBA

LOCATION	
----------	--

43 CASTLEREAGH STREET
NIAGARA-ON-THE-LAKE

DATE: _____

NOVEMBER 2025

DRAWN BY: SC | CHECKED BY:

DRAWING NAME: _____


SECOND FLOOR

SCALE: _____

3/16"=1'-0"

314-100

SK-102

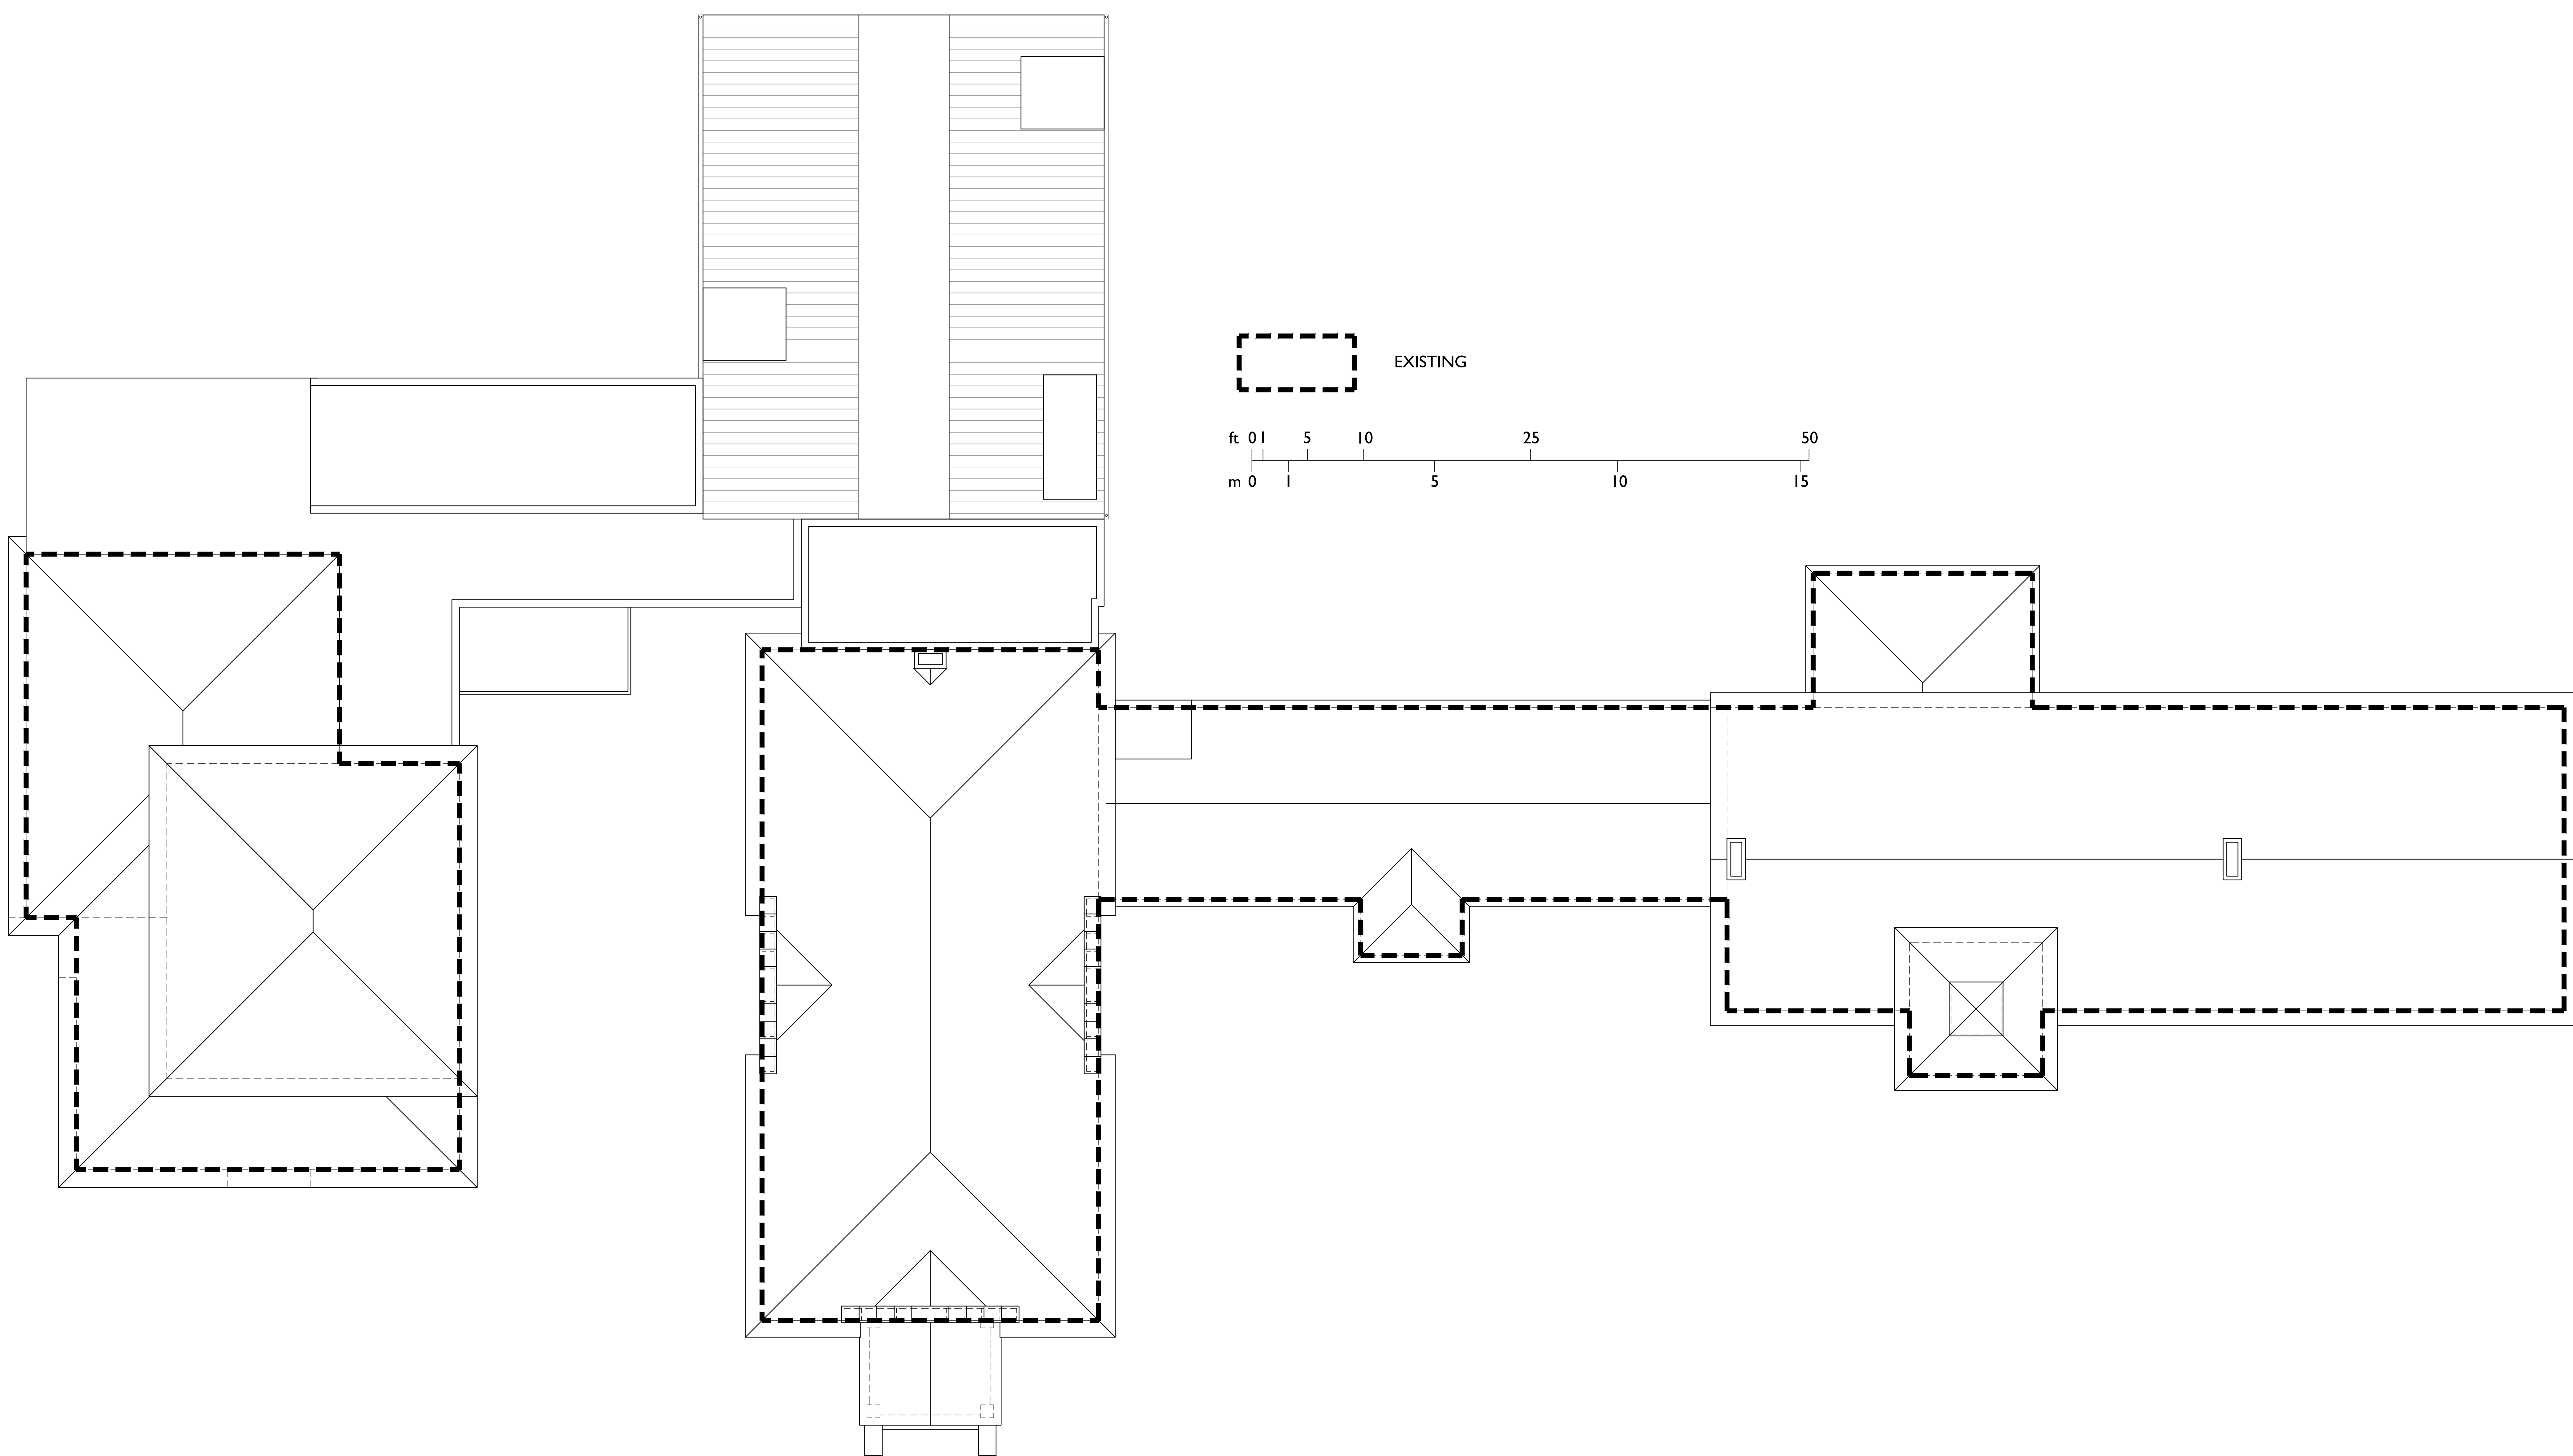

ISSUANCES:	
------------	--

02	ZBA RESUBMISSION	16 MAR 2026
01	ZBA APPLICATION	12 DEC 2025

DATE: _____

SC

100

DRAWING #:

JK-105

MEMORIAL HALL

1'-7"	EXIST. MEMORIAL
465mm	HALL 1st FLOOR
0"	PROPOSED ADDITION
0mm	1st FLOOR
	GRADE



1 WEST ELEVATION at MEMORIAL HALL
SCALE: 3/16" = 1'-0"

2301